


Retain Menage at 68 Brokholes Road HD4 6UW

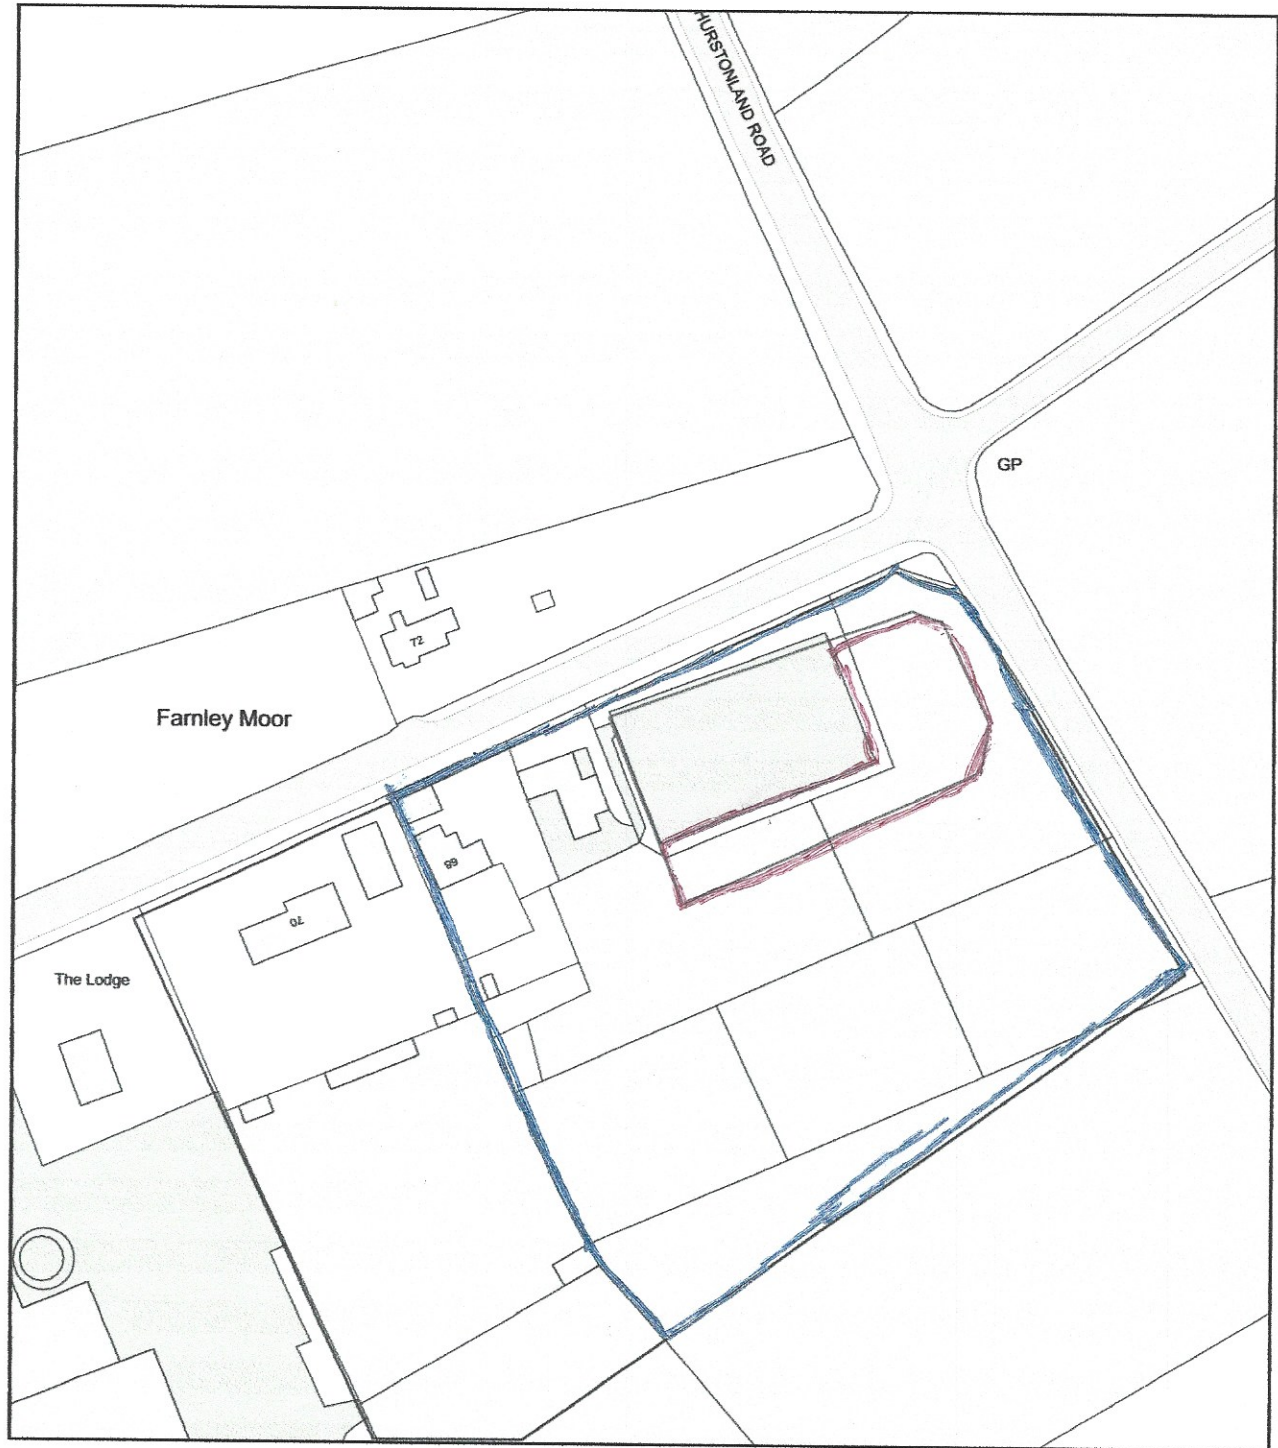

0 50
Metres



Plan Produced for: Mrs C Ryan

Date Produced: 09 Mar 2026

Plan Reference Number: TQRQM26068100755749

Scale: 1:1250 @ A4