




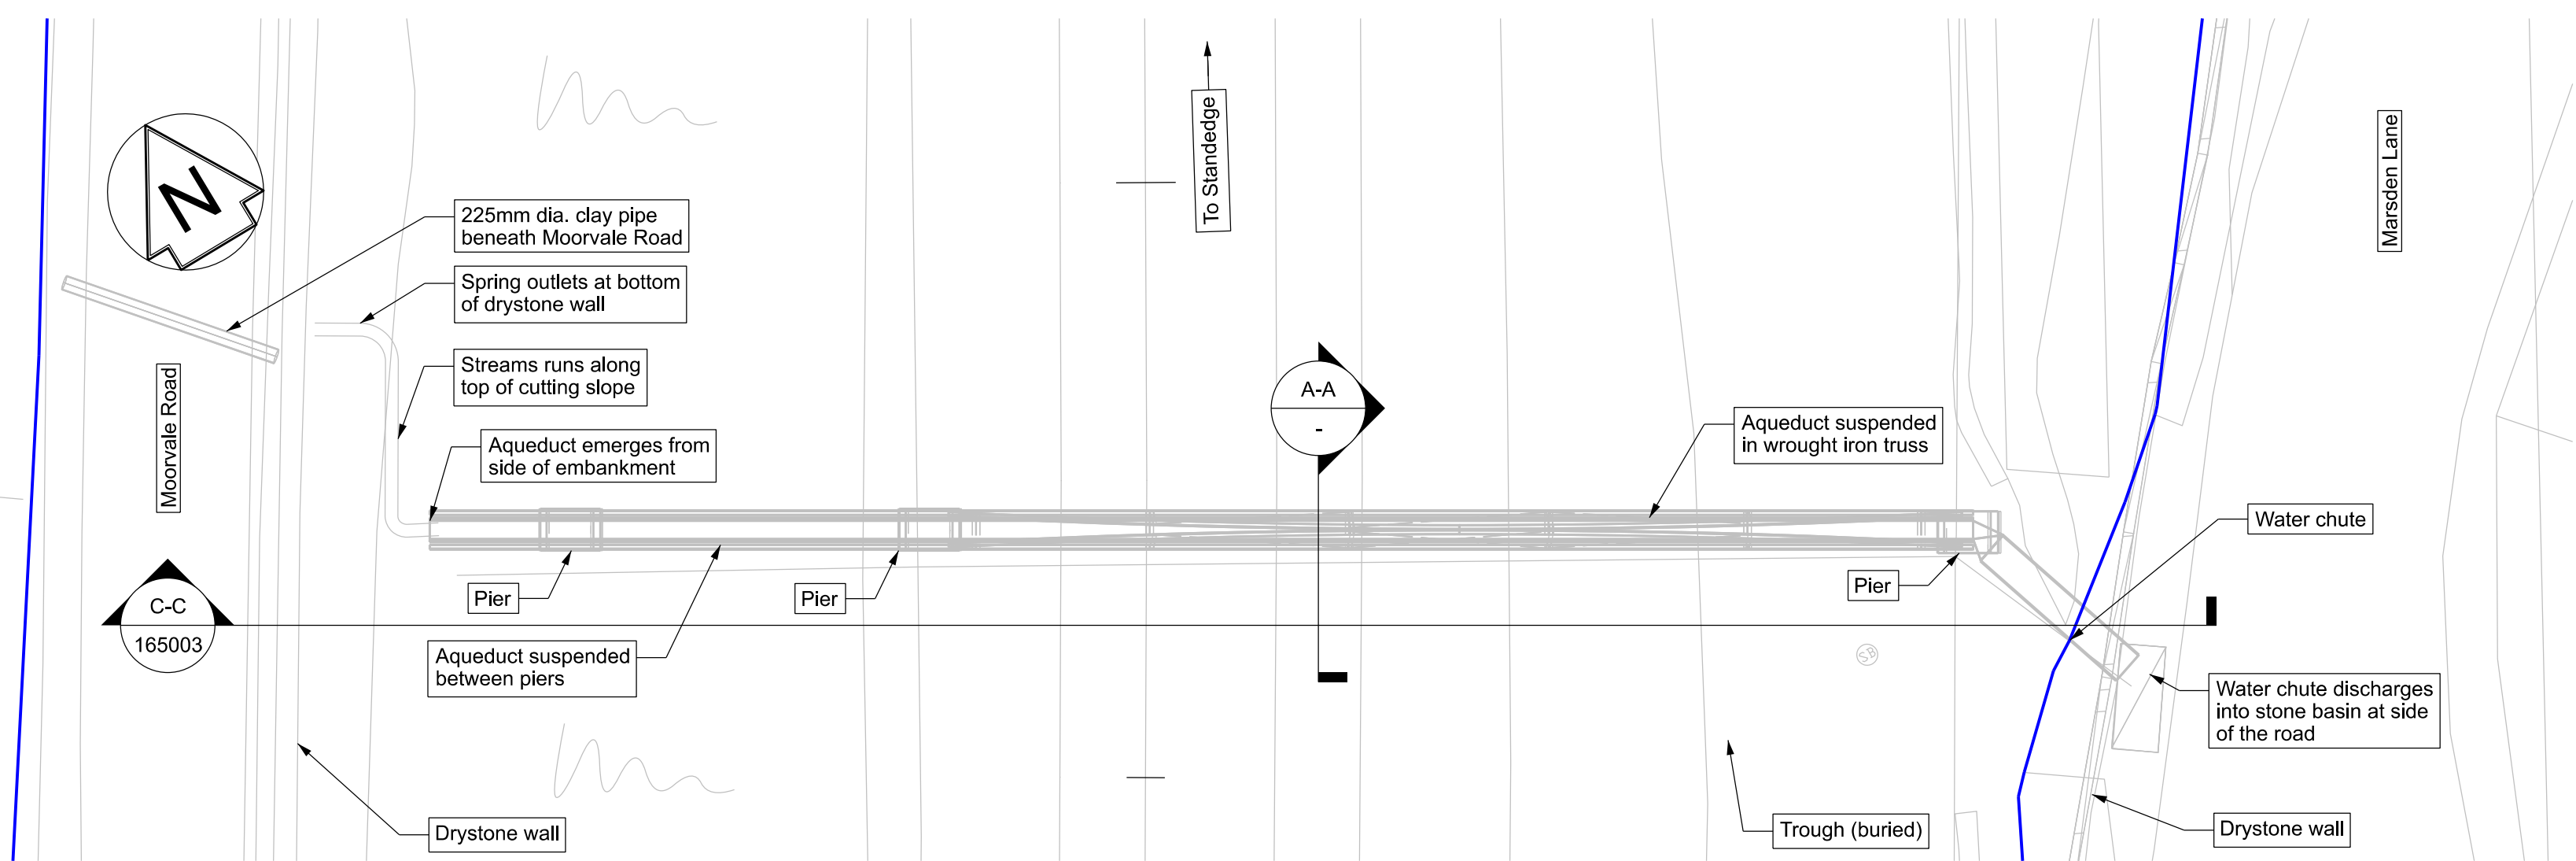


Existing Plan
Scale 1:100

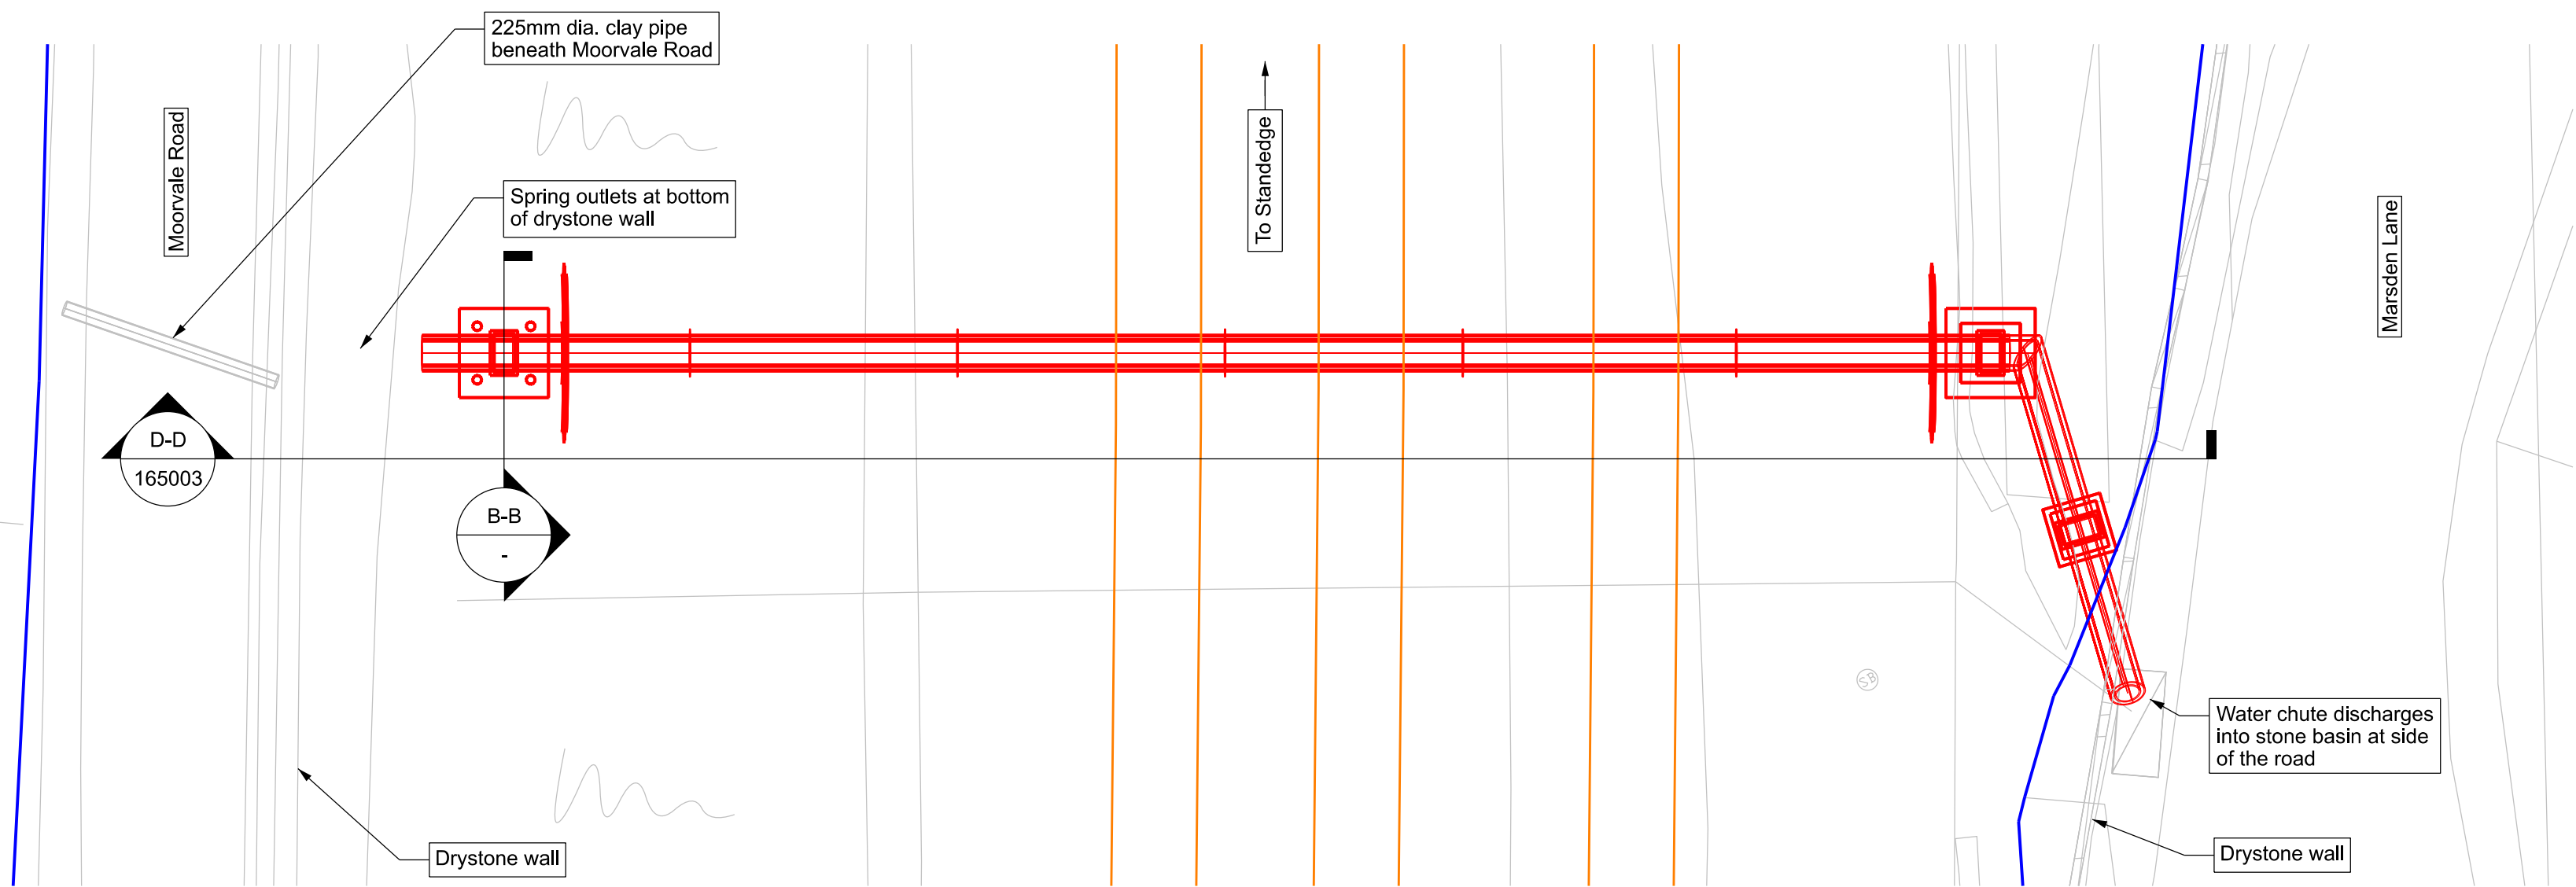


Proposed Plan
Scale 1:100

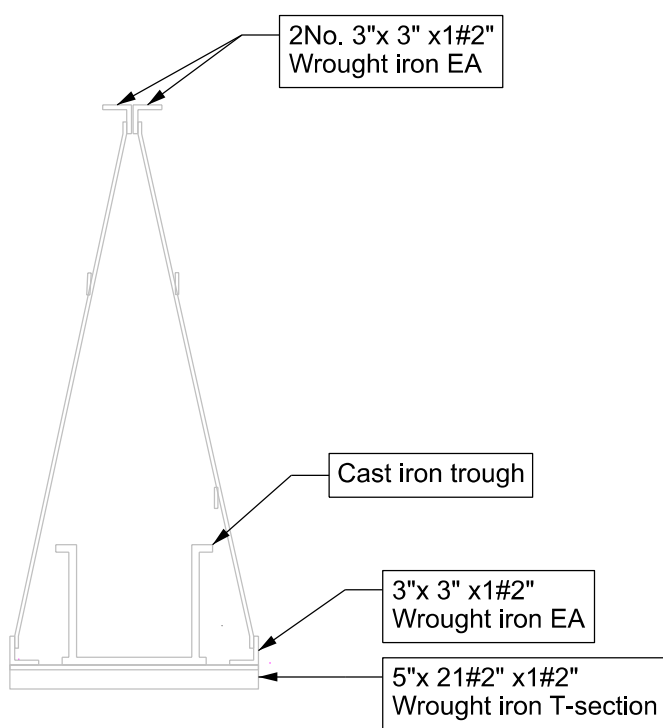

Existing Section A-A
Scale 1:20

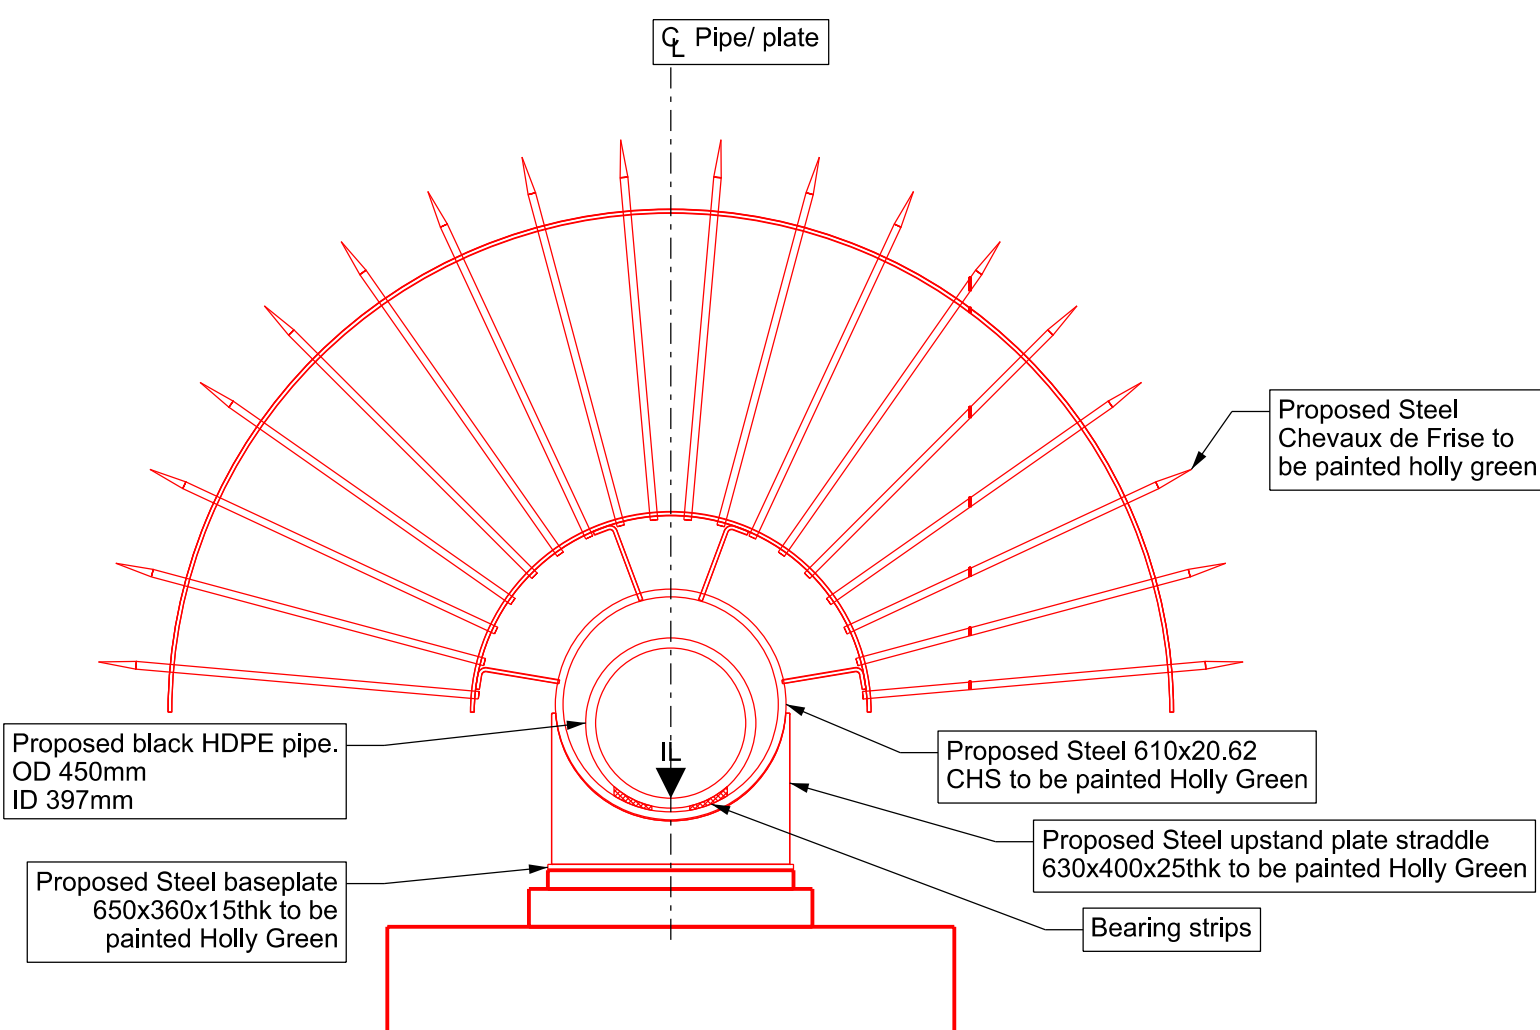

Proposed Section B-B
Scale 1:20

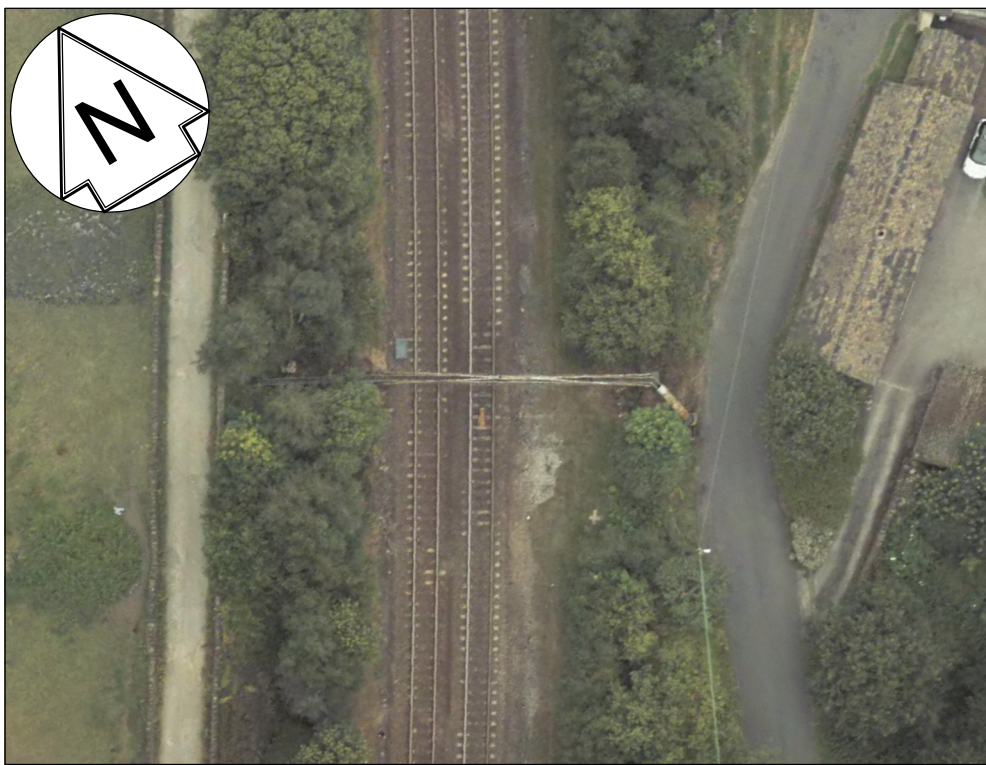



Aerial View
Scale N.T.S




Photo 1
(Looking South East)
Scale N.T.S



Photo 2
(Looking North West)
Scale N.T.S

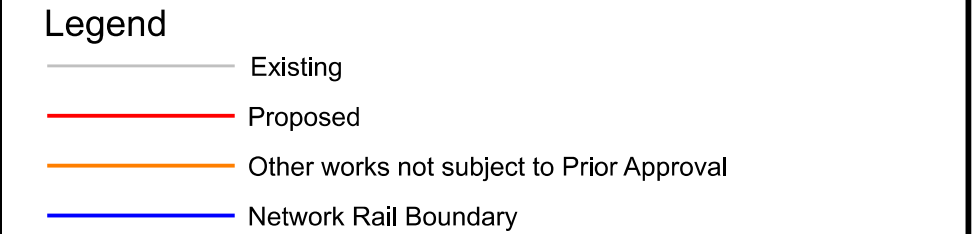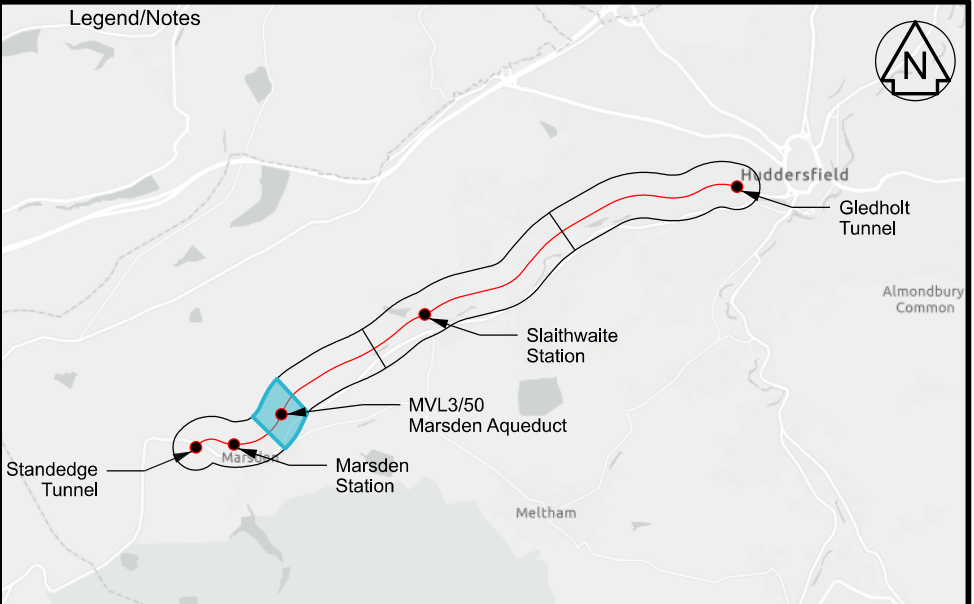

- Notes
- All dimensions in millimetres unless shown otherwise. All levels in metres above ordnance datum Newlyn. Do not scale from this drawing.
 - This drawing shall be read in conjunction with the following drawings: 167037-TGP-54-MVL3-DRG-T-LP-165003

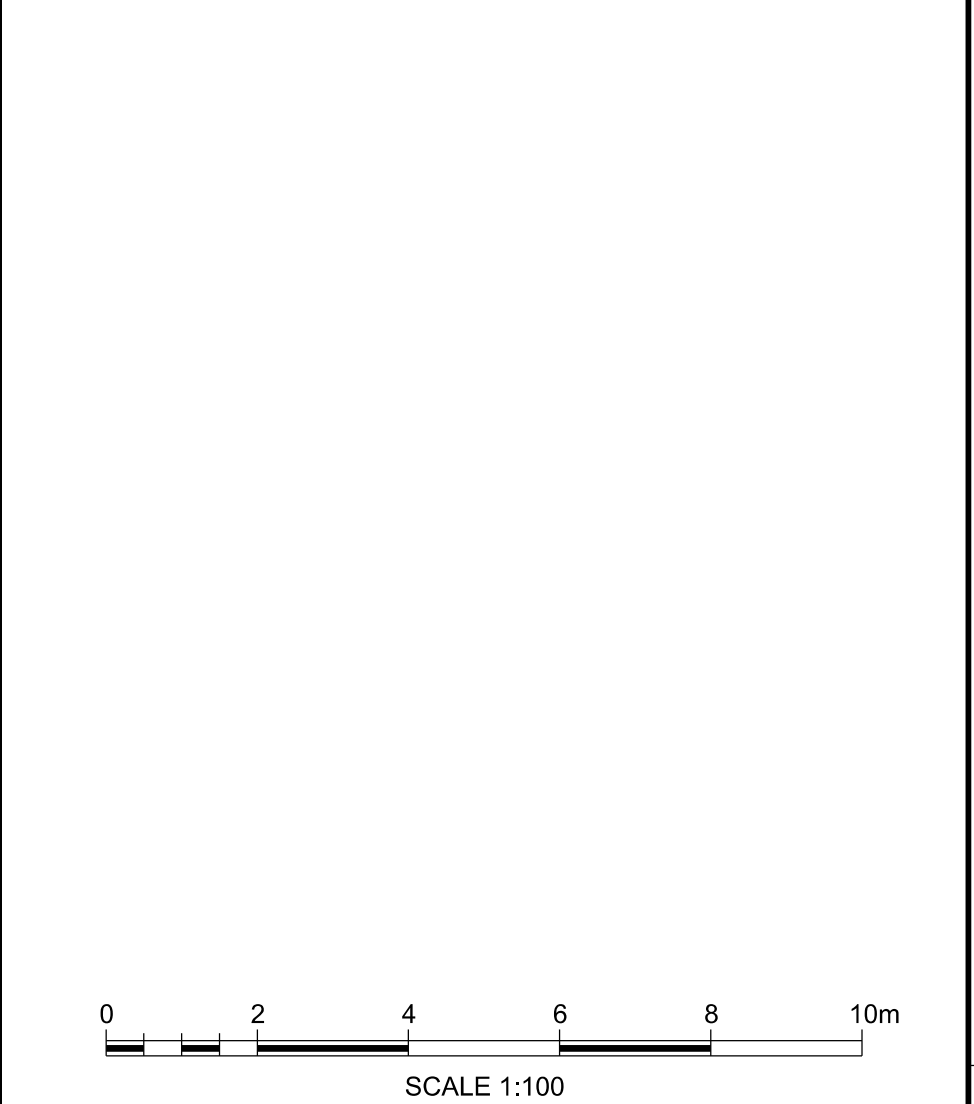

P01	26/01/26	First Issue		CB	GM	TL
P02	19/02/26	Post Workshop Issue		AM	GM	TL
Rev	Date	Description of Revisions		Drawn	Chkd	Appr
Status					Suitability	
Fit for Information					S2	



Authorised		Signed		Date	
Contractor(s)					
Tony Gee & Partners LLP					
Location					
STALYBRIDGE STN - HEATON LODGE JN (HUDD-MANC LINE)					
Type	Drawings	Sub-type Planning			
Role	Town and Country Planner	Sub-Role General			
Zone	Marsden				
Phasing	Proposed	Project Stage		PAGE 2 ES4	
Project					

Transpennine Route Upgrade

Contract No.
167037

Contract Title
2BC Stalybridge to Huddersfield

Drawing Title
**Prior Approval - MVL3/50
Marsden Aqueduct -
Existing & Proposed
General Arrangement & Sections**

Designed		Signed		Date	19/02/26
Drawn	A.Murphy	Signed	Electronically Signed	Date	19/02/26
Checked	G.Mcsharry	Signed	Electronically Signed	Date	19/02/26
Approved	T.Lachut	Signed	Electronically Signed	Date	19/02/26
Scale(s)	ELR & Mileage				
As Shown		19.0242	to	0	
Alternative Reference				Sheet	of
Drawing Number				Revision	
167037-TGP-54-MVL3-DRG-T-LP-165002				P02	