




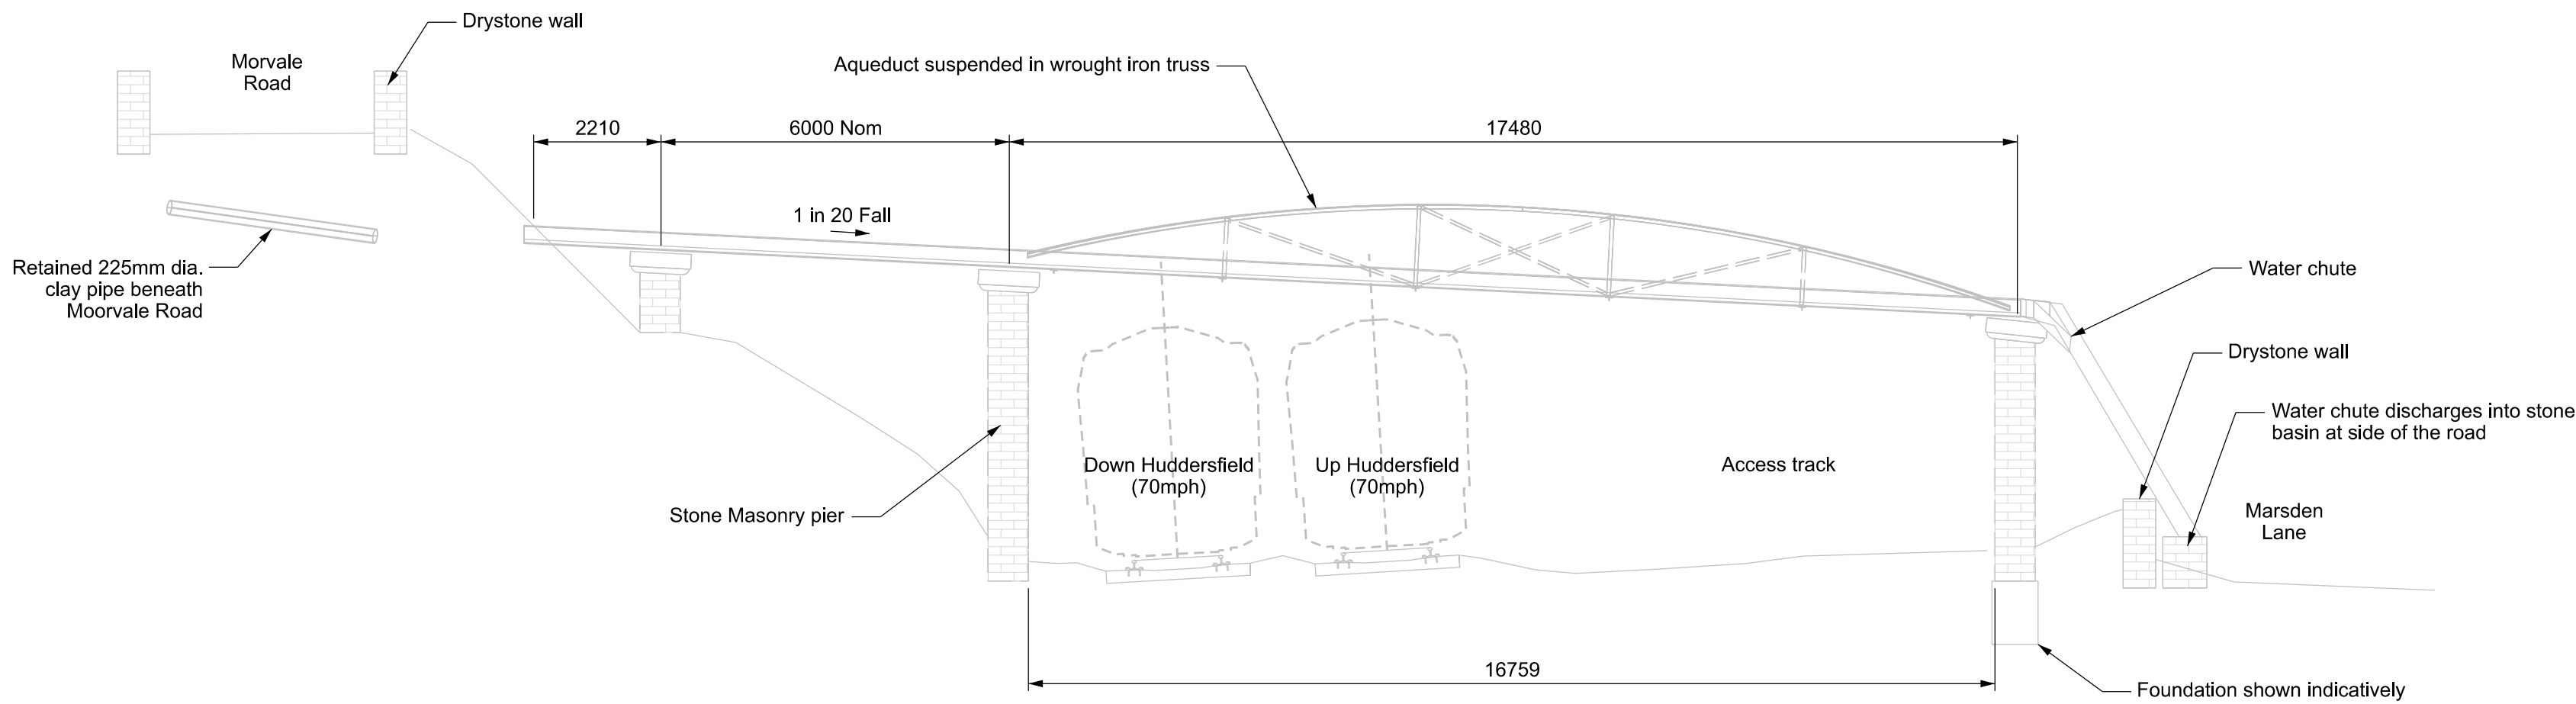

Existing Elevation C-C
Scale 1:100

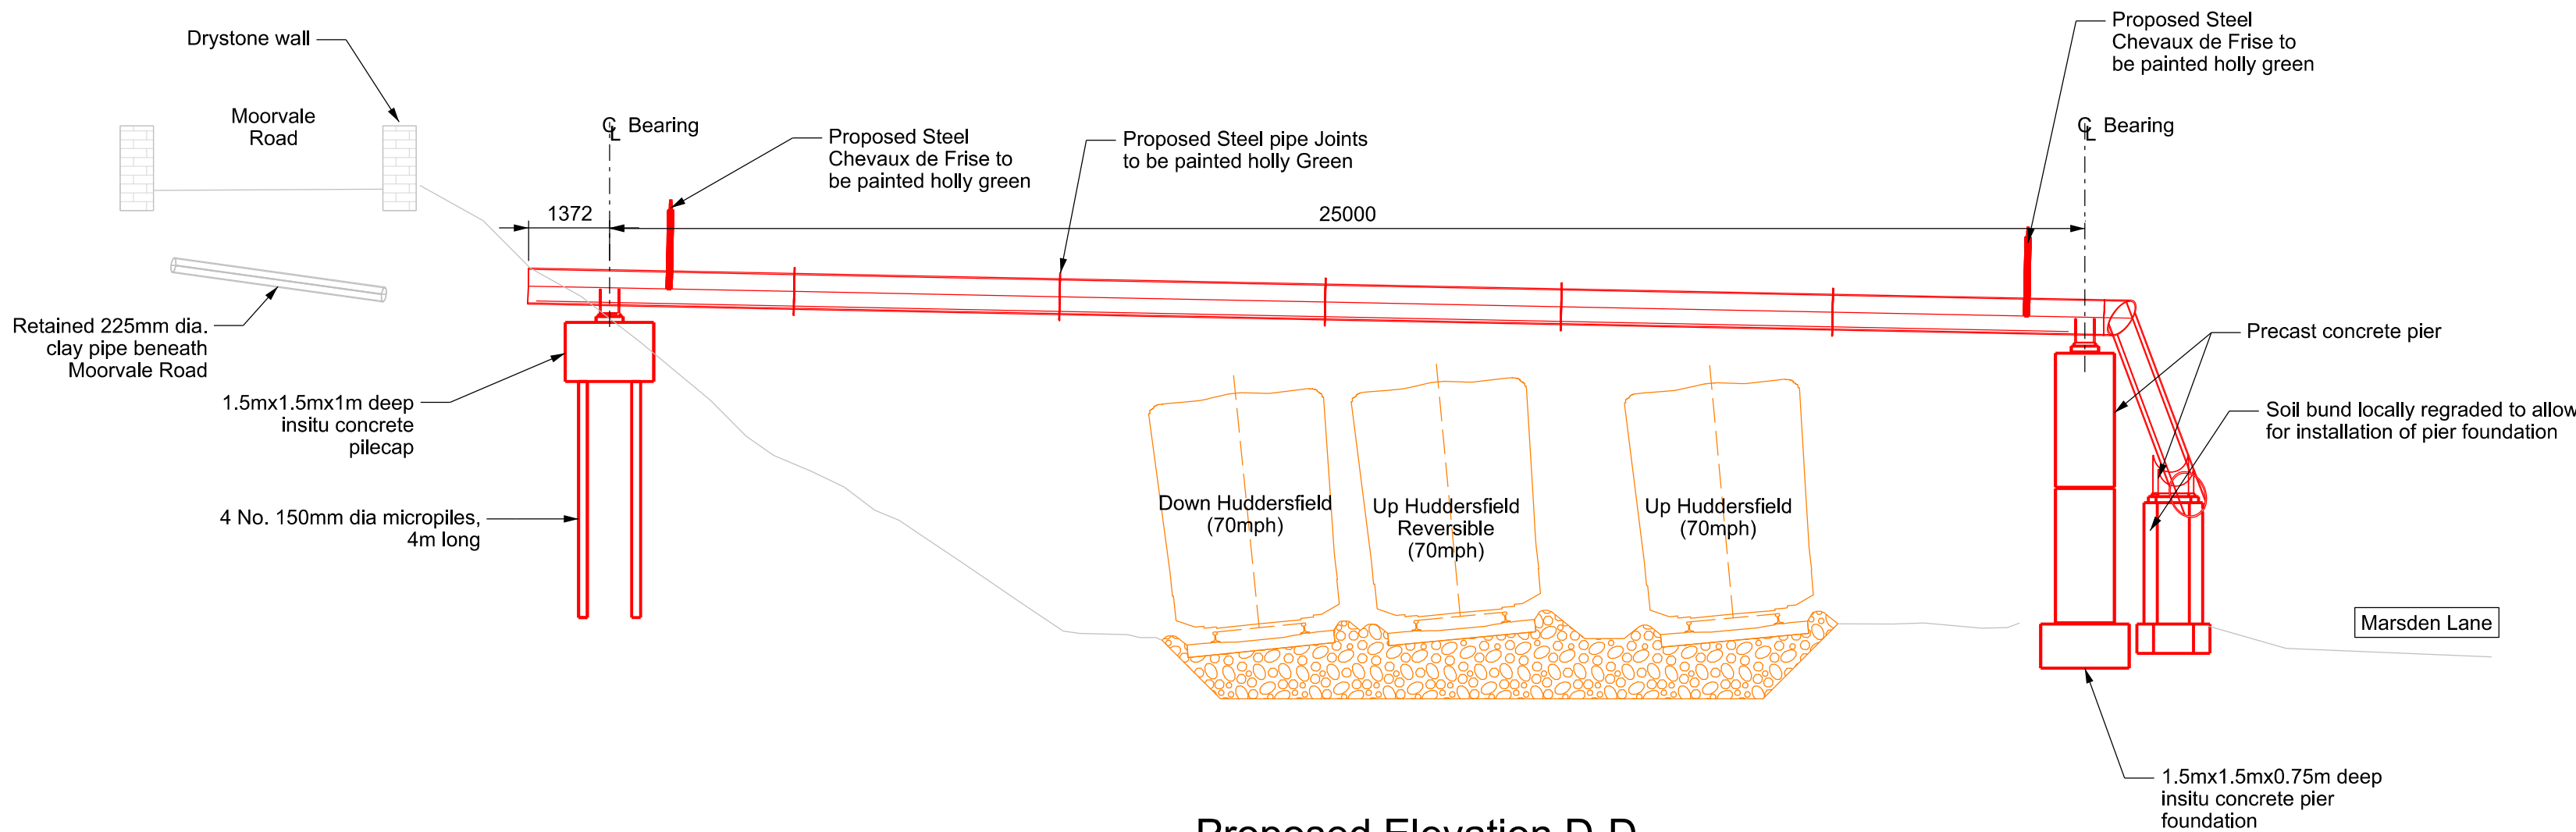


Proposed Elevation D-D
Scale 1:100

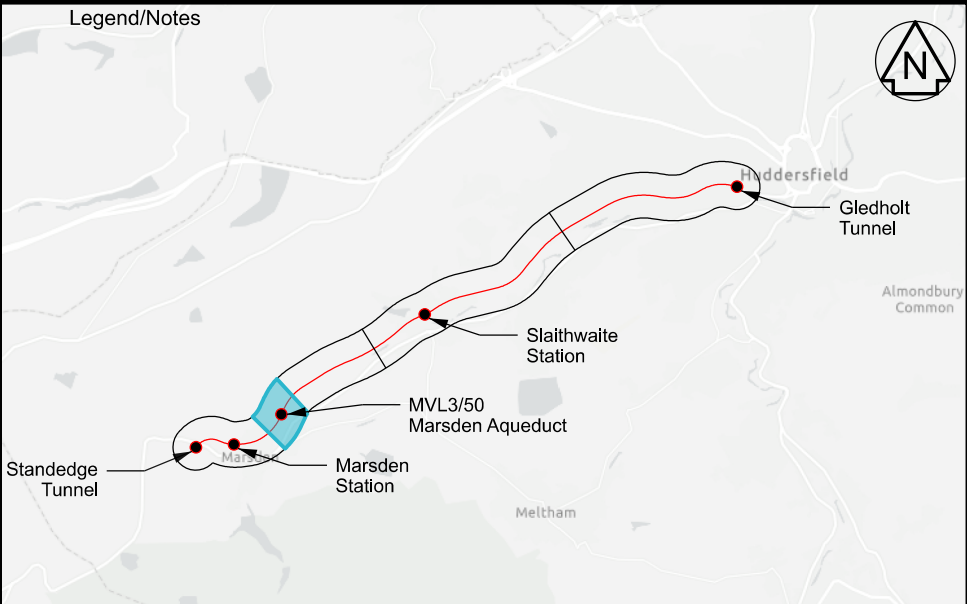

- Legend
- Existing
 - Proposed
 - Other works not subject to Prior Approval
 - Network Rail Boundary

- Notes
- All dimensions in millimetres unless shown otherwise. All levels in metres above ordnance datum Newlyn. Do not scale from this drawing.
 - This drawing shall be read in conjunction with the following drawings:167037-TGP-54-MVL3-DRG-T-LP-165002

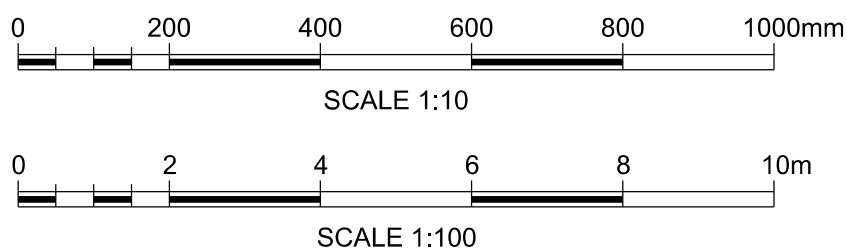

P01	26/01/26	First Issue				CB	GM	TL	
P02	19/02/26	Post Workshop Issue				AM	GM	TL	
Rev	Date	Description of Revisions	Drawn	Chkd	Appr				
Status								Suitability	
Fit for Information									S2



Authorised		Signed		Date	
Contractor(s)					
Tony Gee & Partners LLP					
Location					
STALYBRIDGE STN - HEATON LODGE JN (HUDD-MANC LINE)					
Type	Drawings	Sub-type	Planning		
Role	Town and Country Planner	Sub-Role	General		
Zone	Marsden				
Phasing	Proposed	Project Stage	PAGE 2 ES4		
Project					

Transpennine Route Upgrade

Contract No.	167037
Contract Title	2BC Stalybridge to Huddersfield
Drawing Title	Prior Approval - MVL3/50 Marsden Aqueduct - Existing & Proposed Elevations

Designed		Signed		Date	19/02/26
Drawn	A.Murphy	Signed	Electronically Signed	Date	19/02/26
Checked	G.Mcsharry	Signed	Electronically Signed	Date	19/02/26
Approved	T.Lachut	Signed	Electronically Signed	Date	19/02/26
Scale(s)	ELR & Mileage				
As Shown		19.0242	to	0	
Alternative Reference					Sheet
					of
Drawing Number					Revision
167037-TGP-54-MVL3-DRG-T-LP-165003					P02