



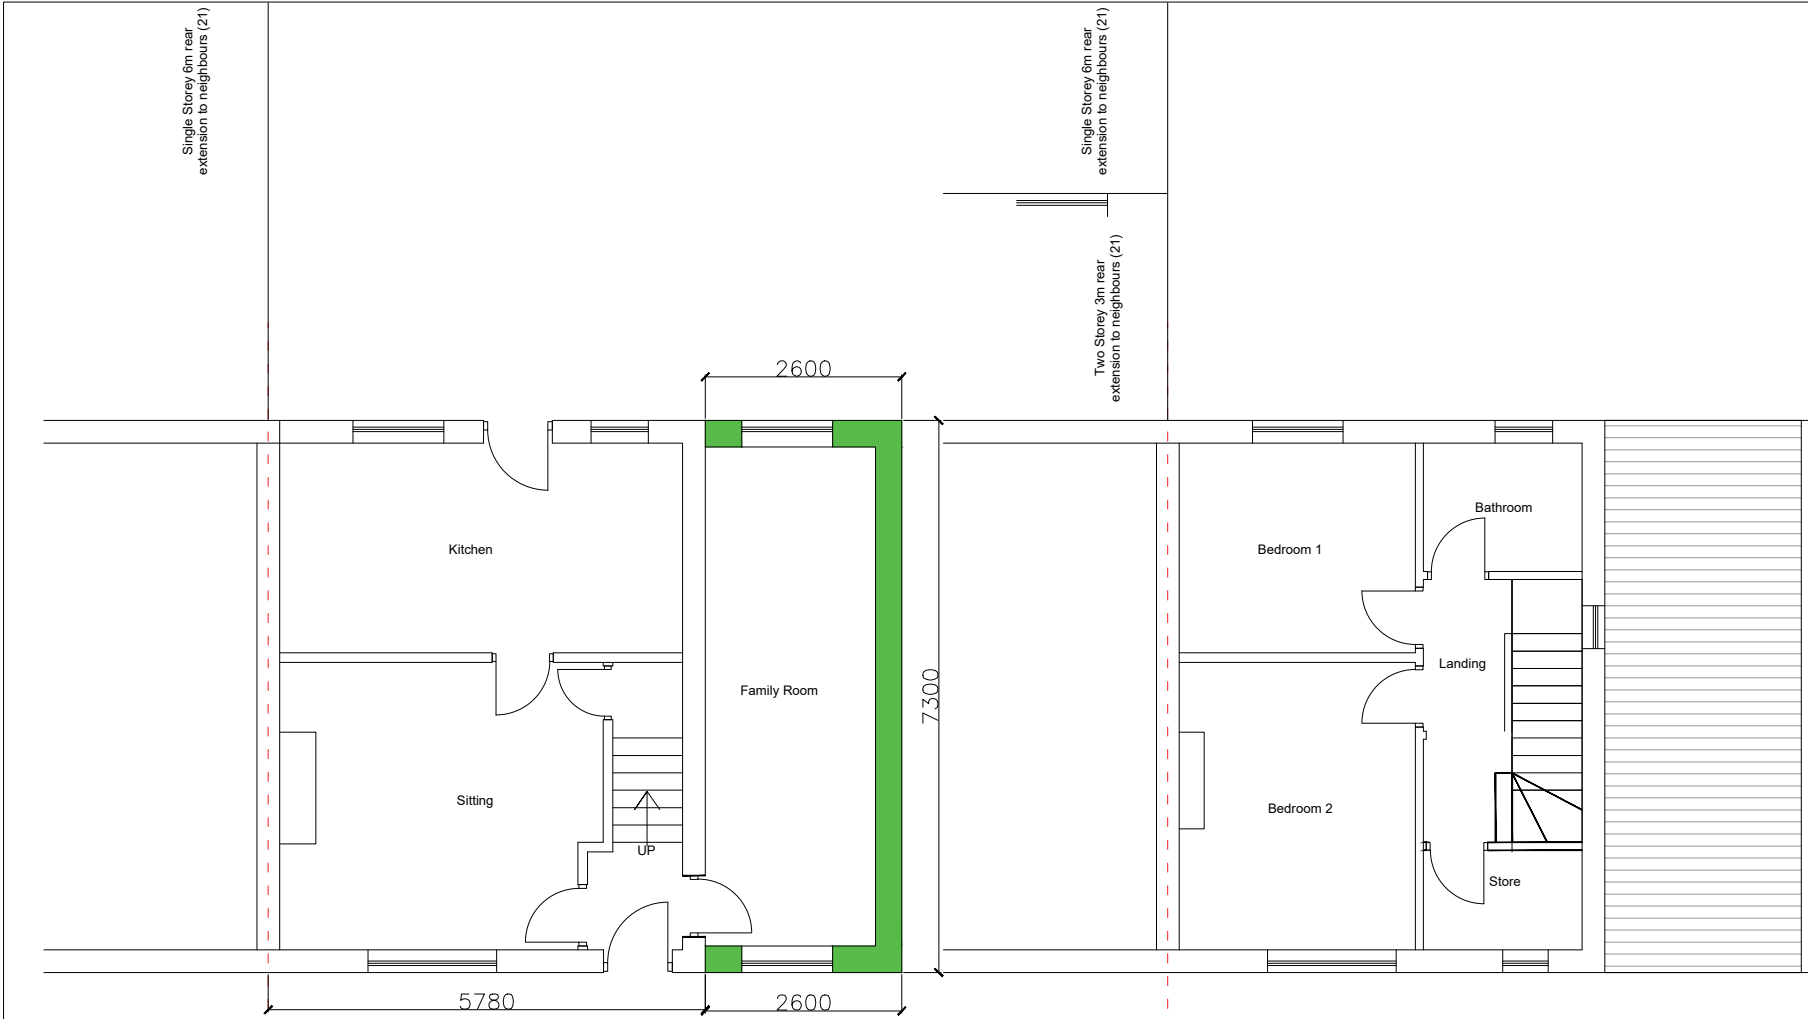


PROPOSED GROUND FLOOR PLAN


PROPOSED FIRST FLOOR PLAN

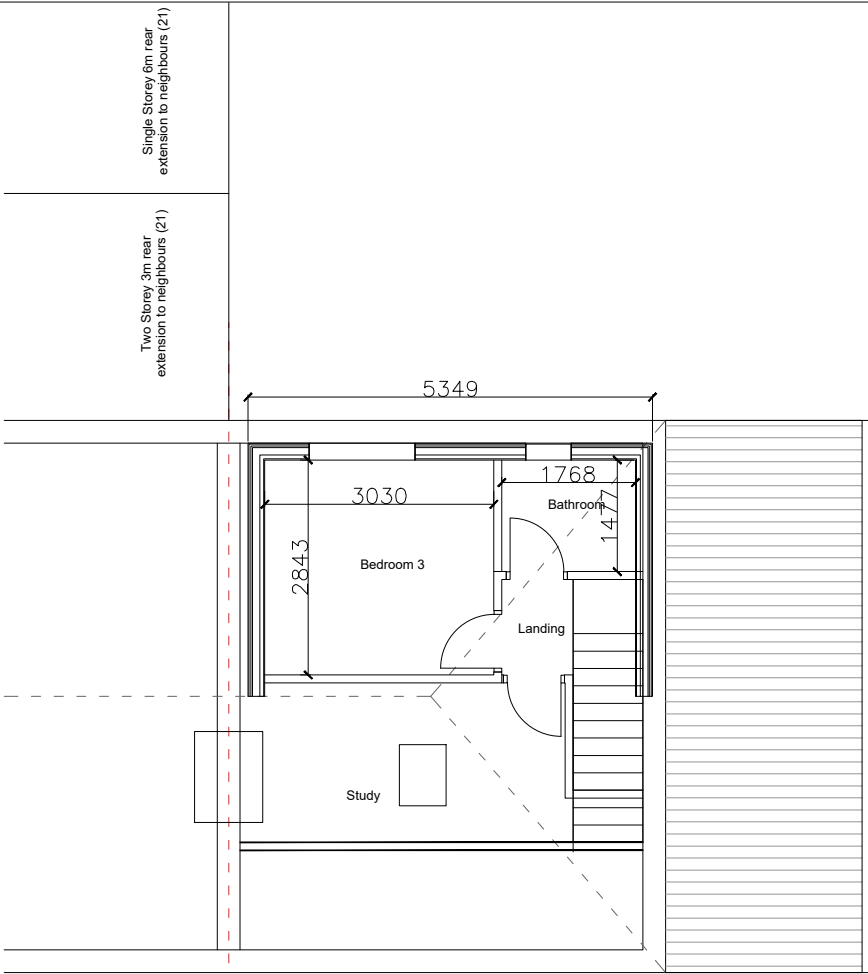


PROPOSED SECOND FLOOR PLAN

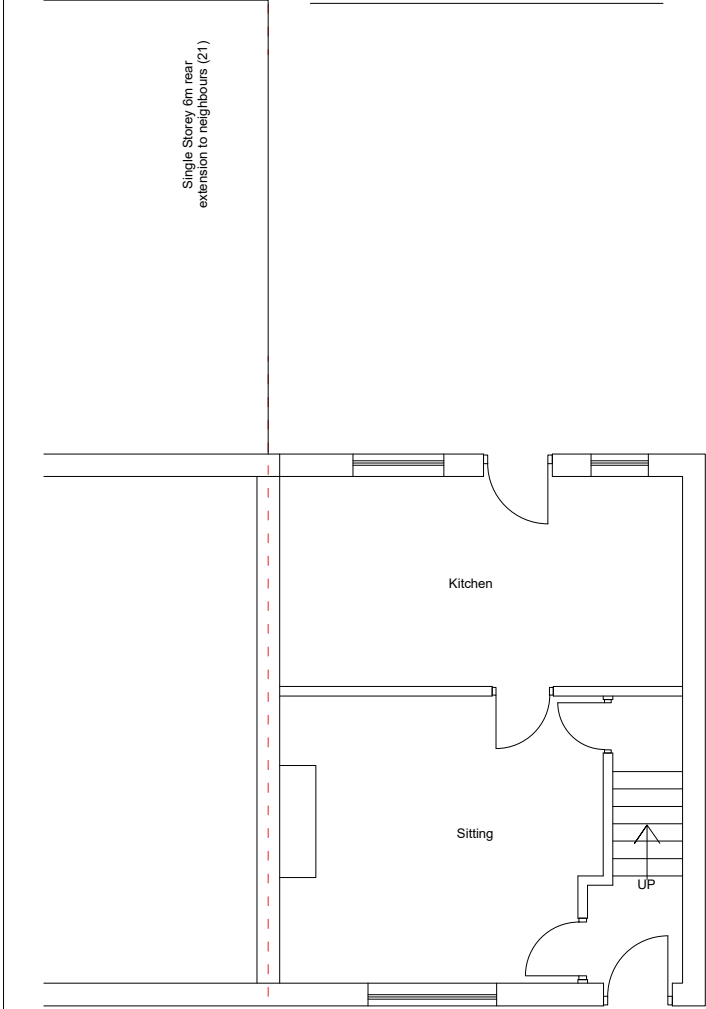

EXISTING GROUND FLOOR PLAN

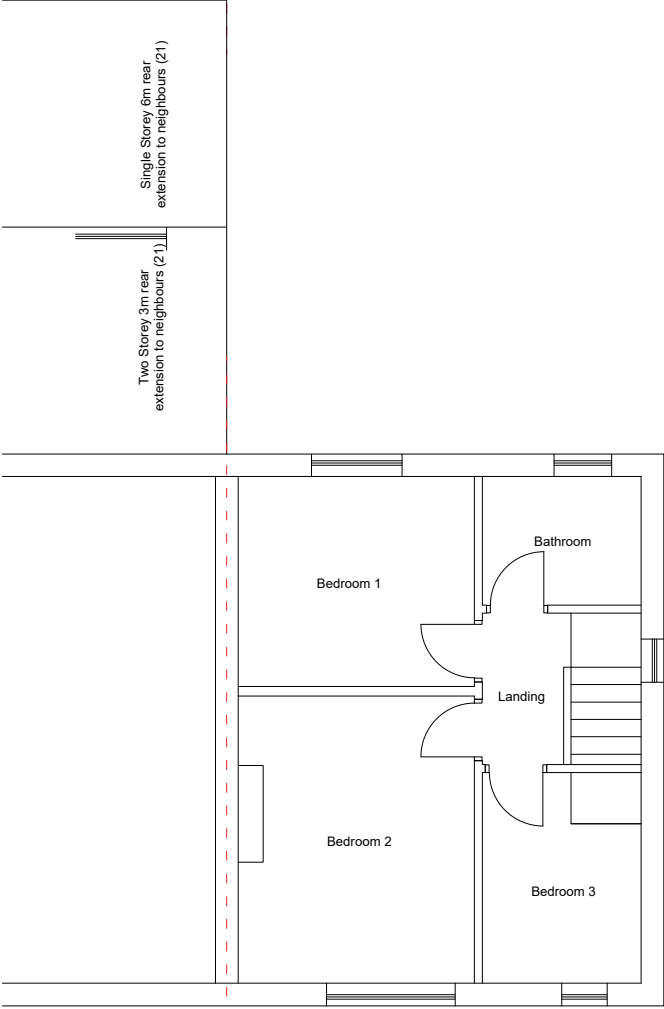

EXISTING FIRST FLOOR PLAN

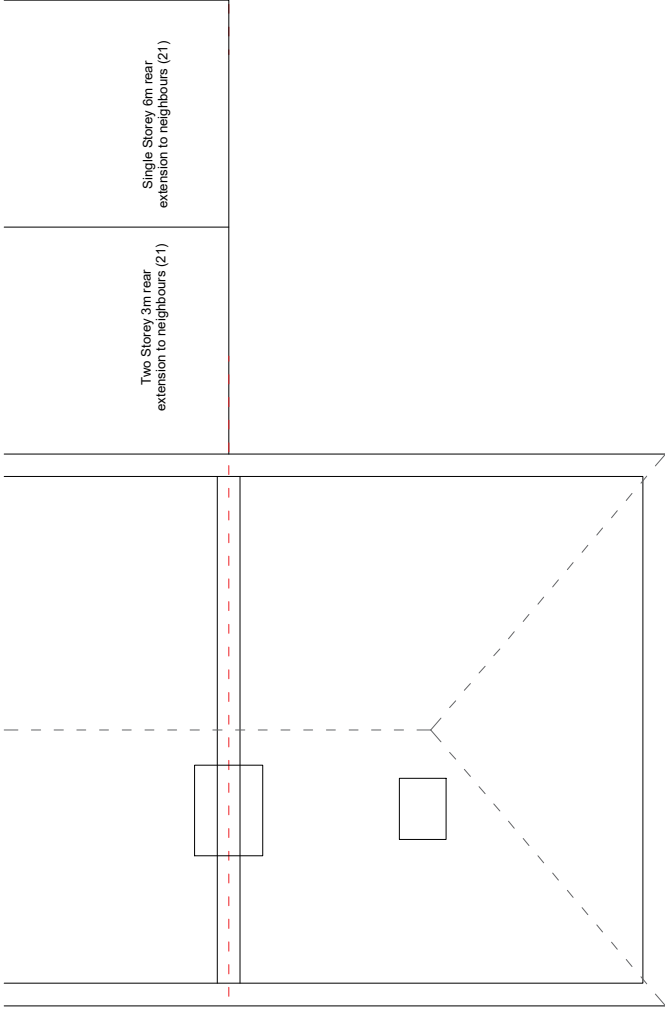

EXISTING SECOND FLOOR PLAN

NOTES
This drawing is subject to a detailed building and site survey, therefore no guarantee of its accuracy can be given.
This drawing has been draughted in accordance with the clients design requirements.
All areas are approximate and are subject to a detailed building and site survey and further design development.
All dimensions should be checked prior to commencement of construction on site. Measurements should not be taken off the drawing.

Rev	Revision	Date
JOB		
PROPOSED SINGLE STOREY SIDE EXTENSION, DORMER WINDOW TO REAR WITH GABLE END WALL EXTENSION		
ADDRESS		
19 Moorside Road		
Dewsbury		
WF16 4DQ		
Mrs Sadia Kouser		
DATE	SCALE	SHEET
13.03.26	1:100	2@A3