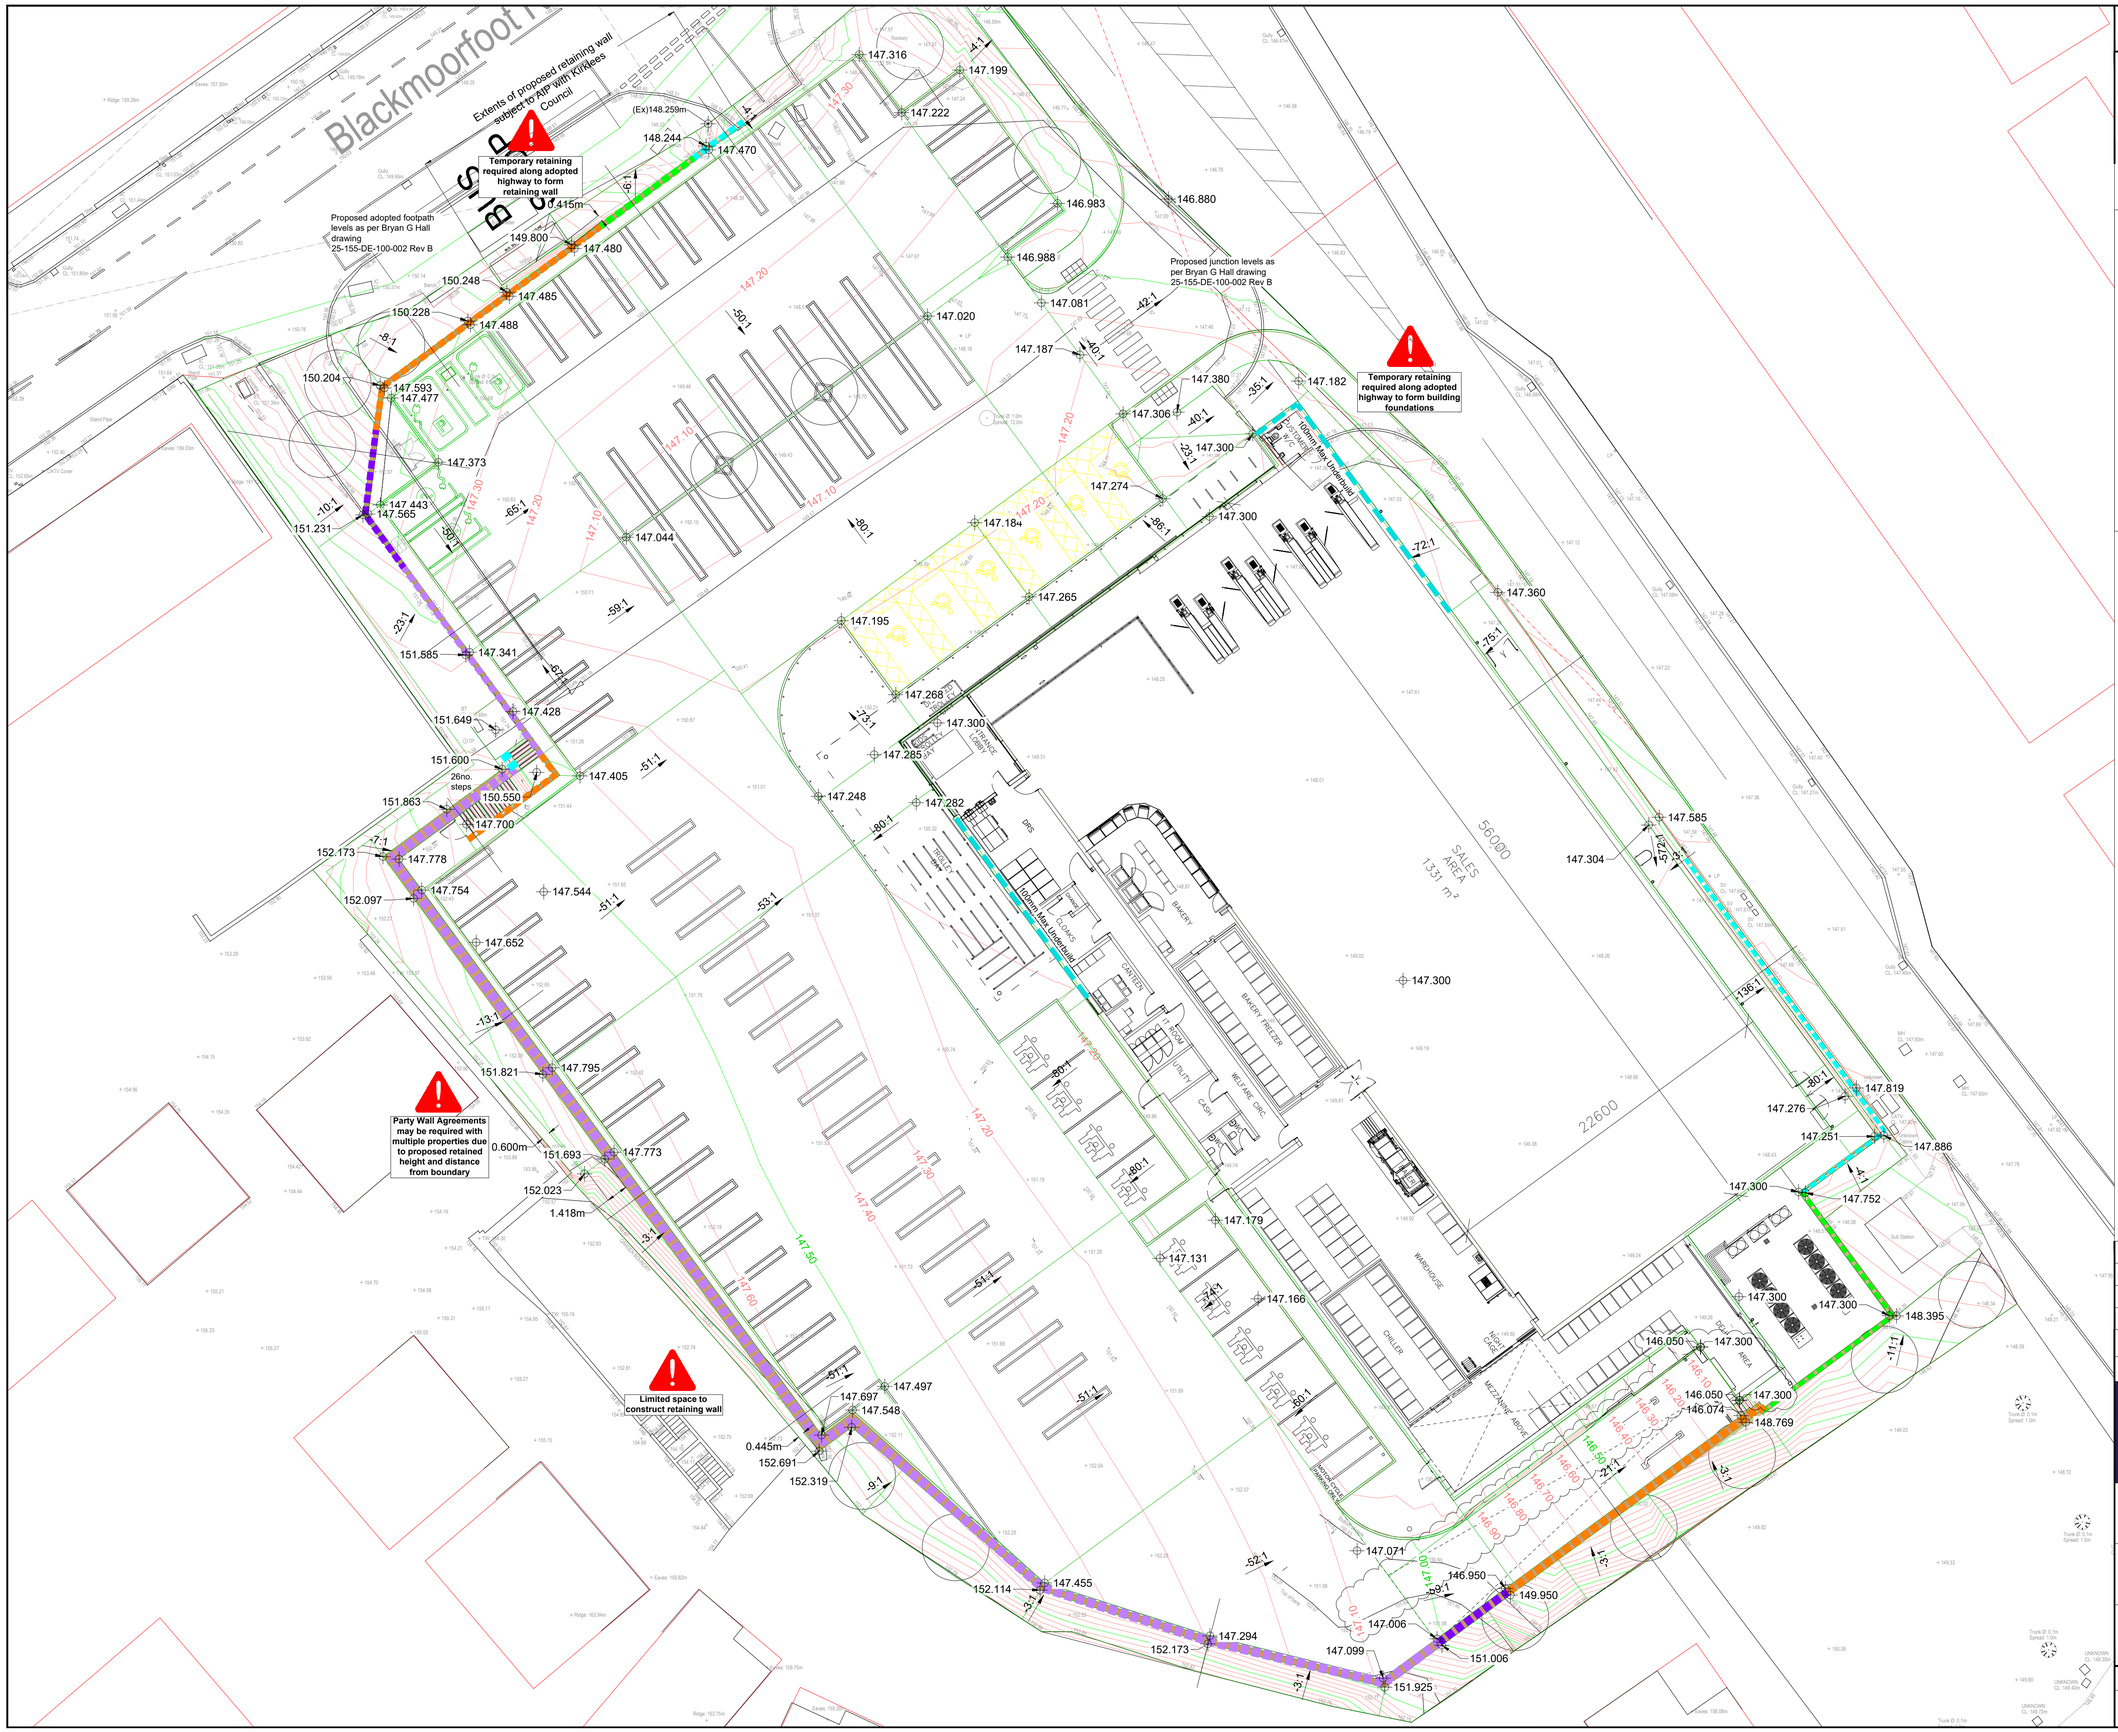

This drawing is copyright of Topping Engineers LTD and must not be copied or reproduced in any way without written consent.

DO NOT SCALE OFF THIS DRAWING

Notes:

1. This drawing is to be read in conjunction with all relevant Architects and Engineers Drawings.

2. It is assumed that all works will be carried out by a competent contractor working, where appropriate, to an approved method statement.

Key:

- RW <450mm
- RW 450-1000mm
- RW 1000-2000mm
- RW 2000-3000mm
- RW 3000-4000mm
- RW 4000-5000mm
- Underbuild

No.	Revision	Date	Drwn
P04	Updated to suit Latest Layout	25/02/26	CG
P03	Updated to suit Latest Layout	22/01/26	CG
P02	Updated to suit S278 and Store Layout	09/01/26	CG
P01	Initial Issue	27/11/25	CG

Status: Preliminary

TOPPING ENGINEERS
CONSULTING CIVIL & STRUCTURAL ENGINEERS
Aire House 12 Victoria Avenue
Harrogate HG1 1ED
t: 01423 522 293
w: www.topping-engineers.com
e: info@topping-engineers.com

Client: LiDL

Project: LiDL Blackmoorfoot Rd Huddersfield

Drawing title: Proposed Levels

Drawn	Chkd	Date	Scale
CG	PB	November 2025	1:200

Sheet Size	Drawing No.	Revision
A1	21561-DR-C-0110	P04