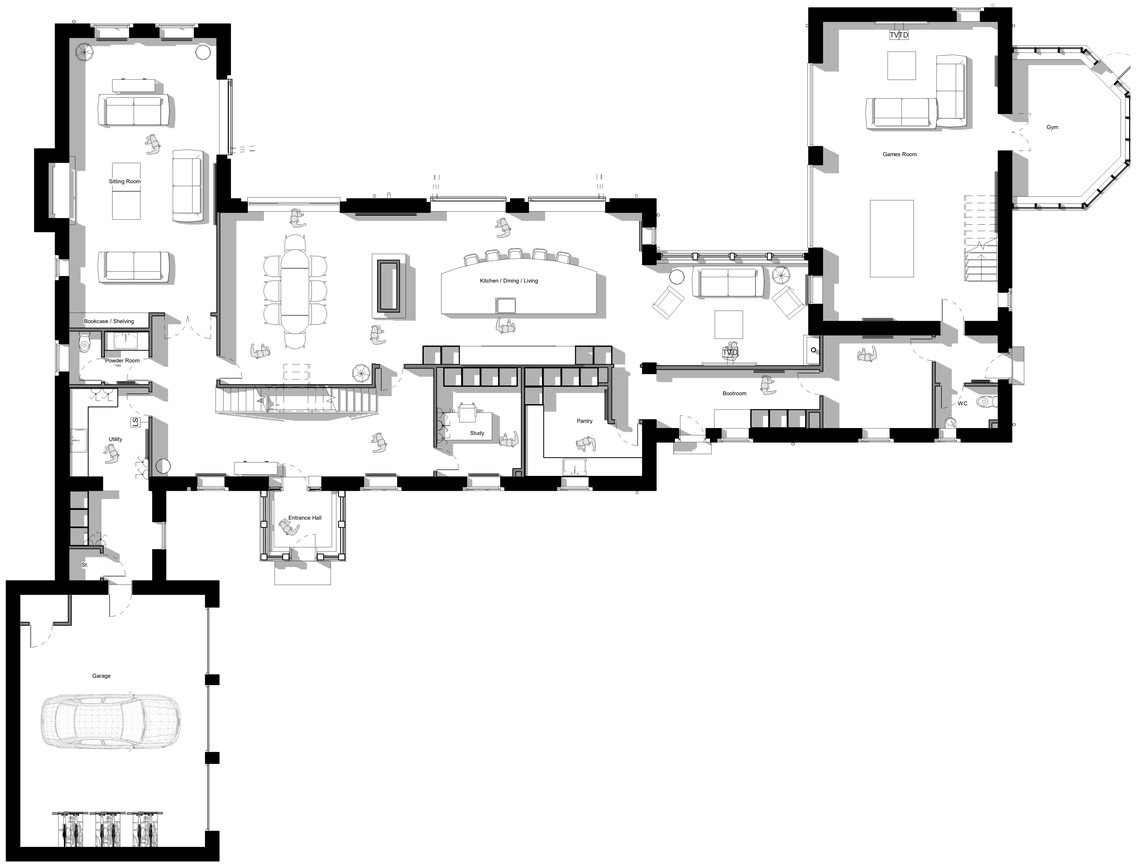

1 Proposed Ground Floor Plan

1 : 100

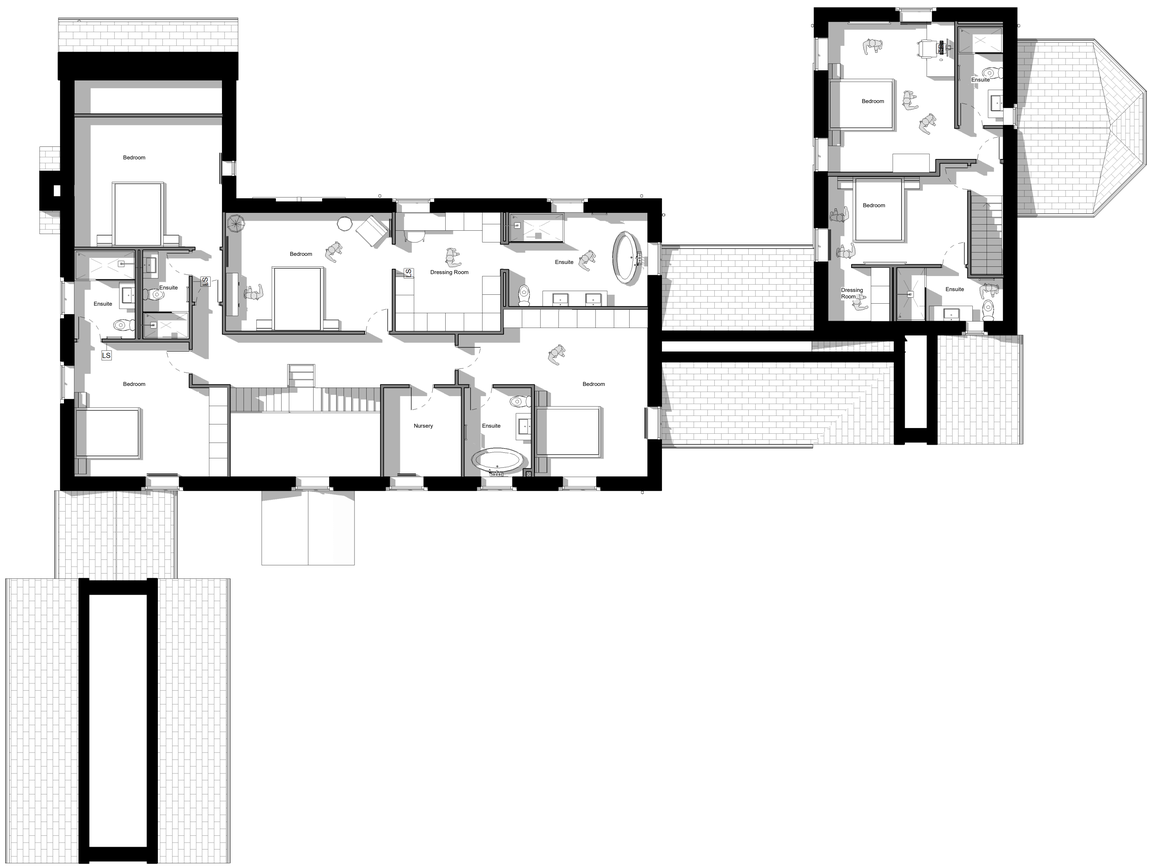

2 Proposed First Floor Plan

1 : 100

Rev	Description	Date	Dr by	App by
P04	Issued for Planning	11.03.2026	STE	STE
P03	Issued for information	04.03.2026	STE	STE
P02	Issued for Stage approval	27.02.2026	STE	STE
P01	Issued for Client comment.	18.01.2026	-	-

Contractor must verify all dimensions on site before commencing any work or shop drawings. If this drawing exceeds the quantities taken in any way the Architects are to be informed before the work is initiated. Only figured dimensions to be taken from this drawing. Do not scale off this drawing. Drawings based on Ordnance Survey and / or existing record drawings - design and drawing content subject to Site Survey, Structural Survey, Site Investigations, Planning and Statutory Requirements and Approvals. Authorised reproduction from Ordnance Survey Map with permission of the Controller of Her Majesty's Stationery Office. Crown Copyright reserved. OneFourOne Architects Ltd.

Notes:

Date created: 01/14/26	Client Name: Mr & Mrs J Marshall		
Approved by: -	Project: Woodend, Thurstonland	Project number: 2025.00113.000	
Drawn by: -	Title: Proposed GA Plans - All Floors		
Scale: 1 : 100@A1	Drawing number: WOD-STE-XX-ZZ-DR-A-20002	Status: PL	Revision: P04

Stephenson. ARCHITECTS

Stephenson Architects
1 Park Farm Court
Farnley Tyas
Huddersfield
HD4 6EG
United Kingdom

T +447730 691282
E hello@stephensonarchitects.co.uk
www.stephensonarchitects.co.uk