
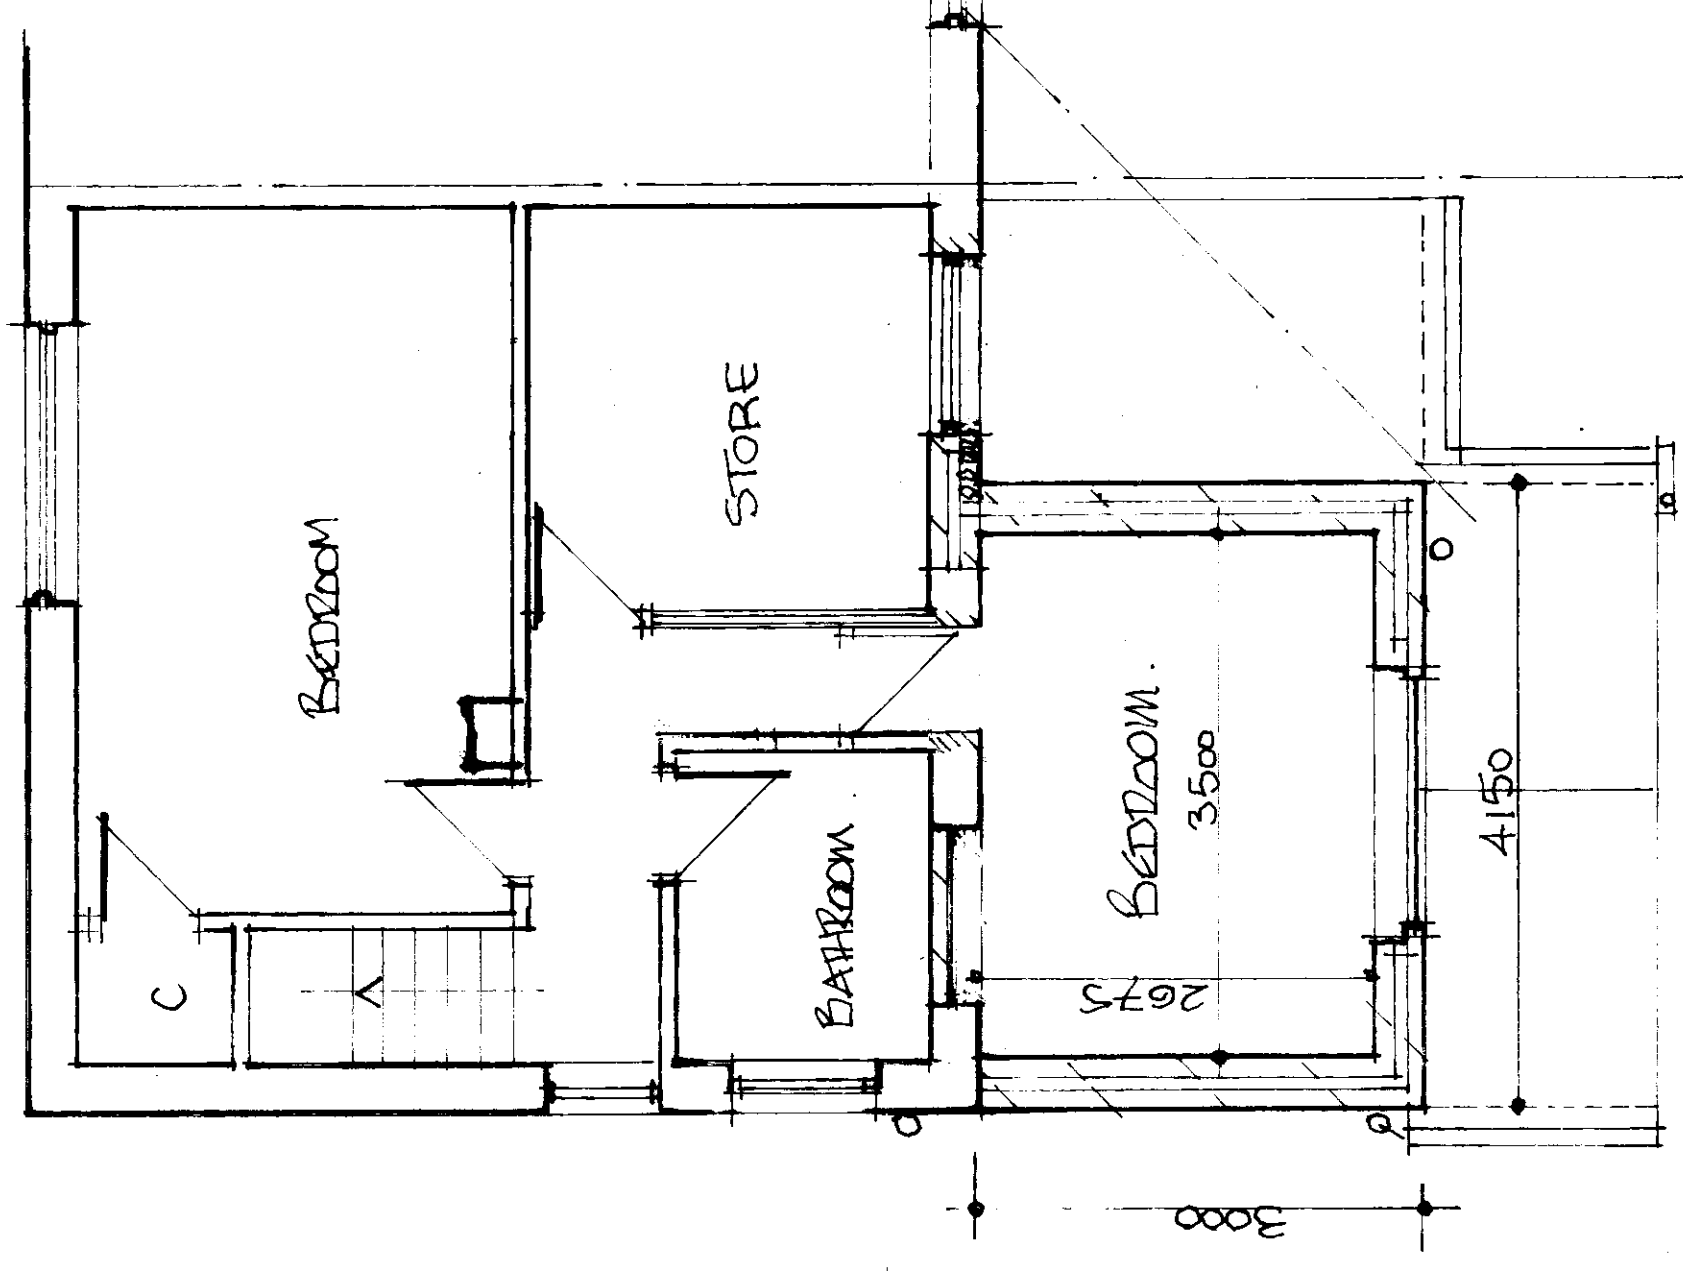


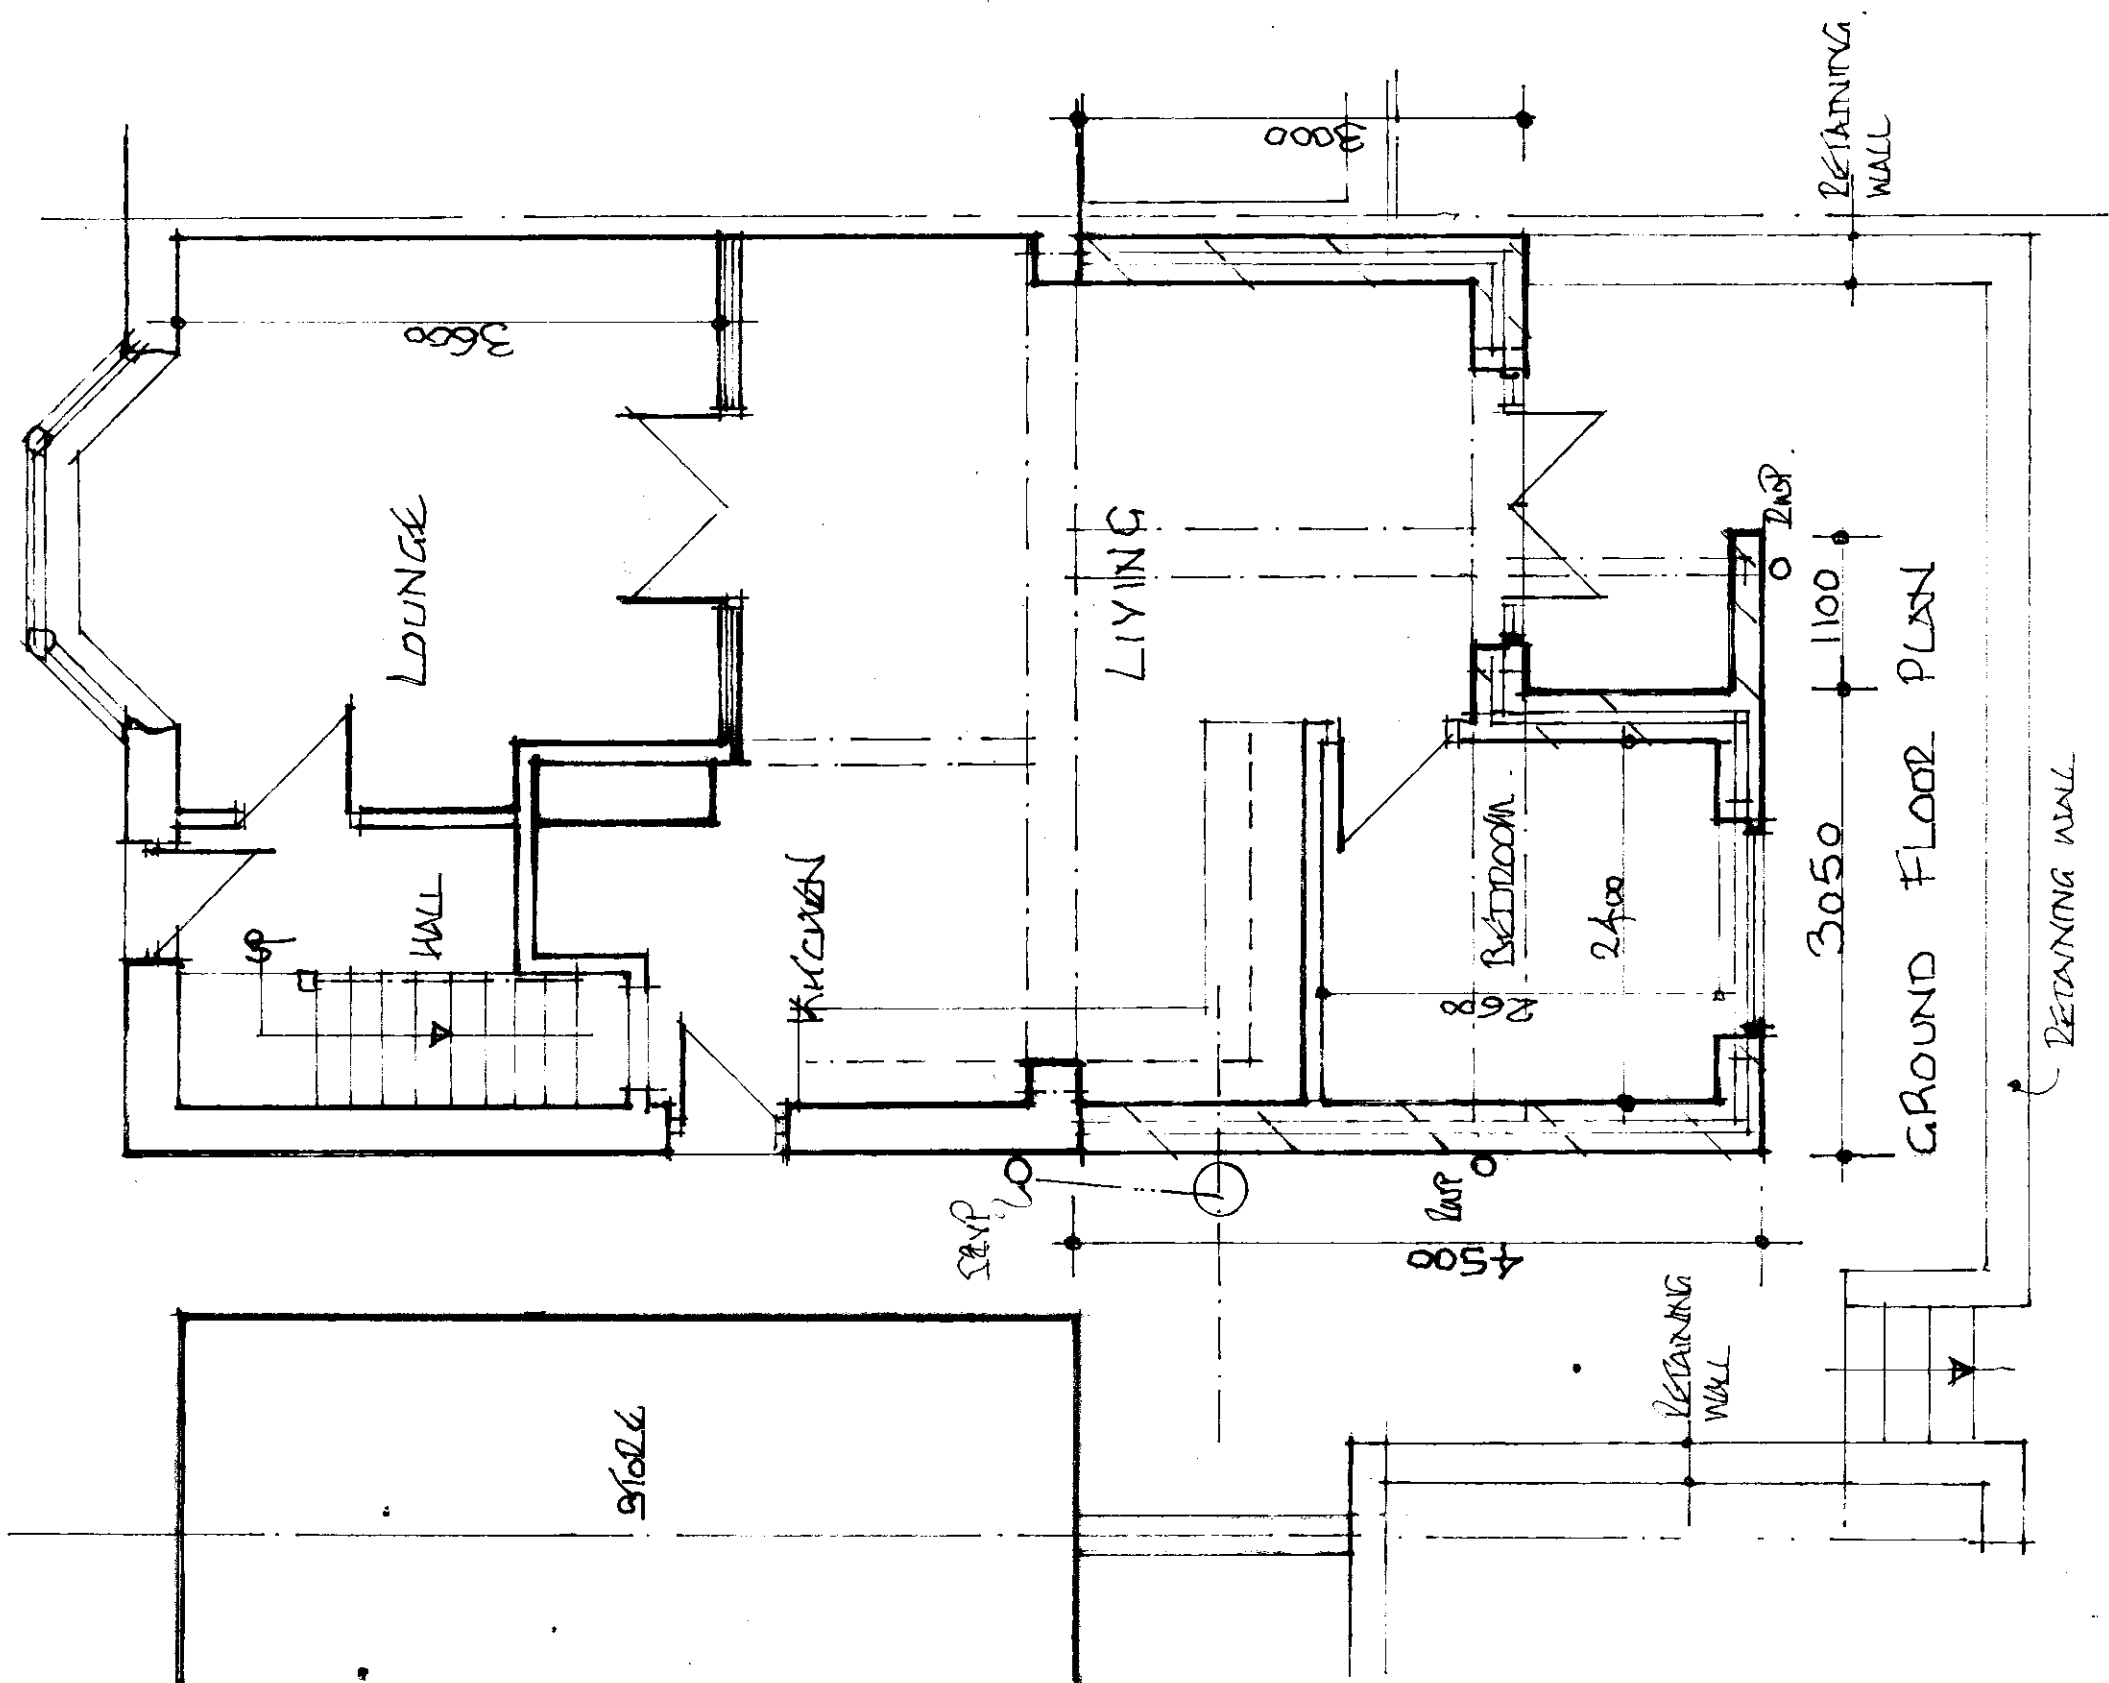

PROPOSED DEAR EXTENSION AT
138 WELDRAGATE, BRADLEY
HUDDERSFIELD HD2 1TB

REV. A 8.5.2026
EXISTING CHIMNEY RETAINED
B. 20.5.2026 ROOM
NAME AMENDED

PROPOSED PLANS
SCALE 1:50 & A3.

A