


D	Entrance lintel changed	270226
C	Materials amended	070126
B	Bat Box added	031225
A	Stone to front, brick elsewhere	22Sept25
Rev.	Description	Date

WHITECHAPEL - CLECKHEATON

ELEVATIONS - Materials

Dwg No. H24-WC - 014 Rev. D
 Drawn/Checked: NF
 Scale (A3) : 1 : 200
 Date: 23 Jan 25
 Client: N/A

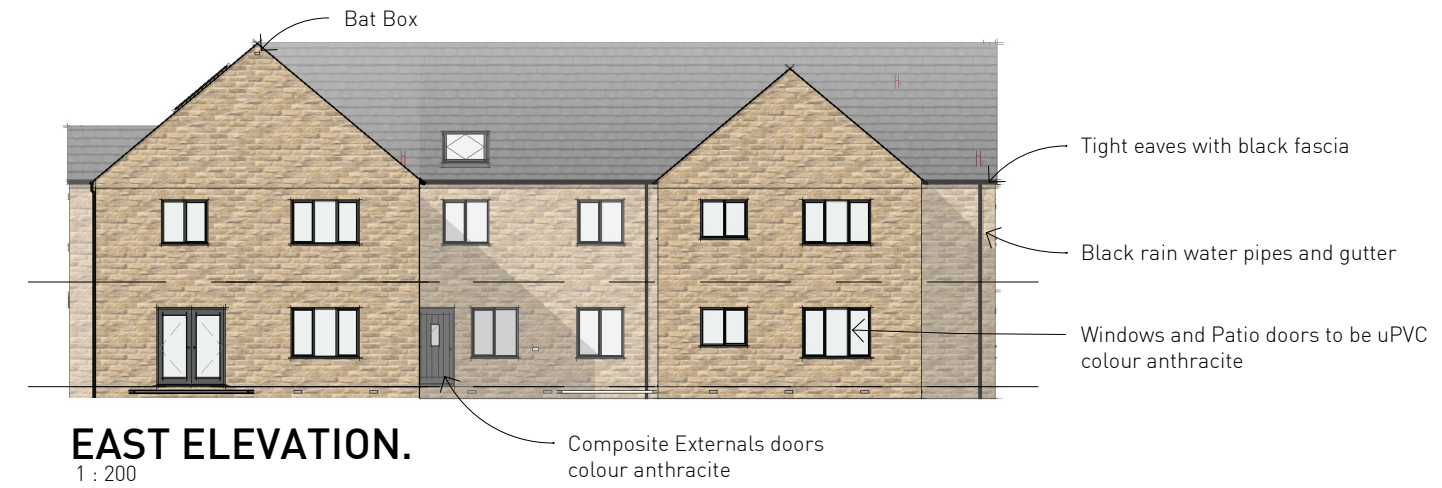