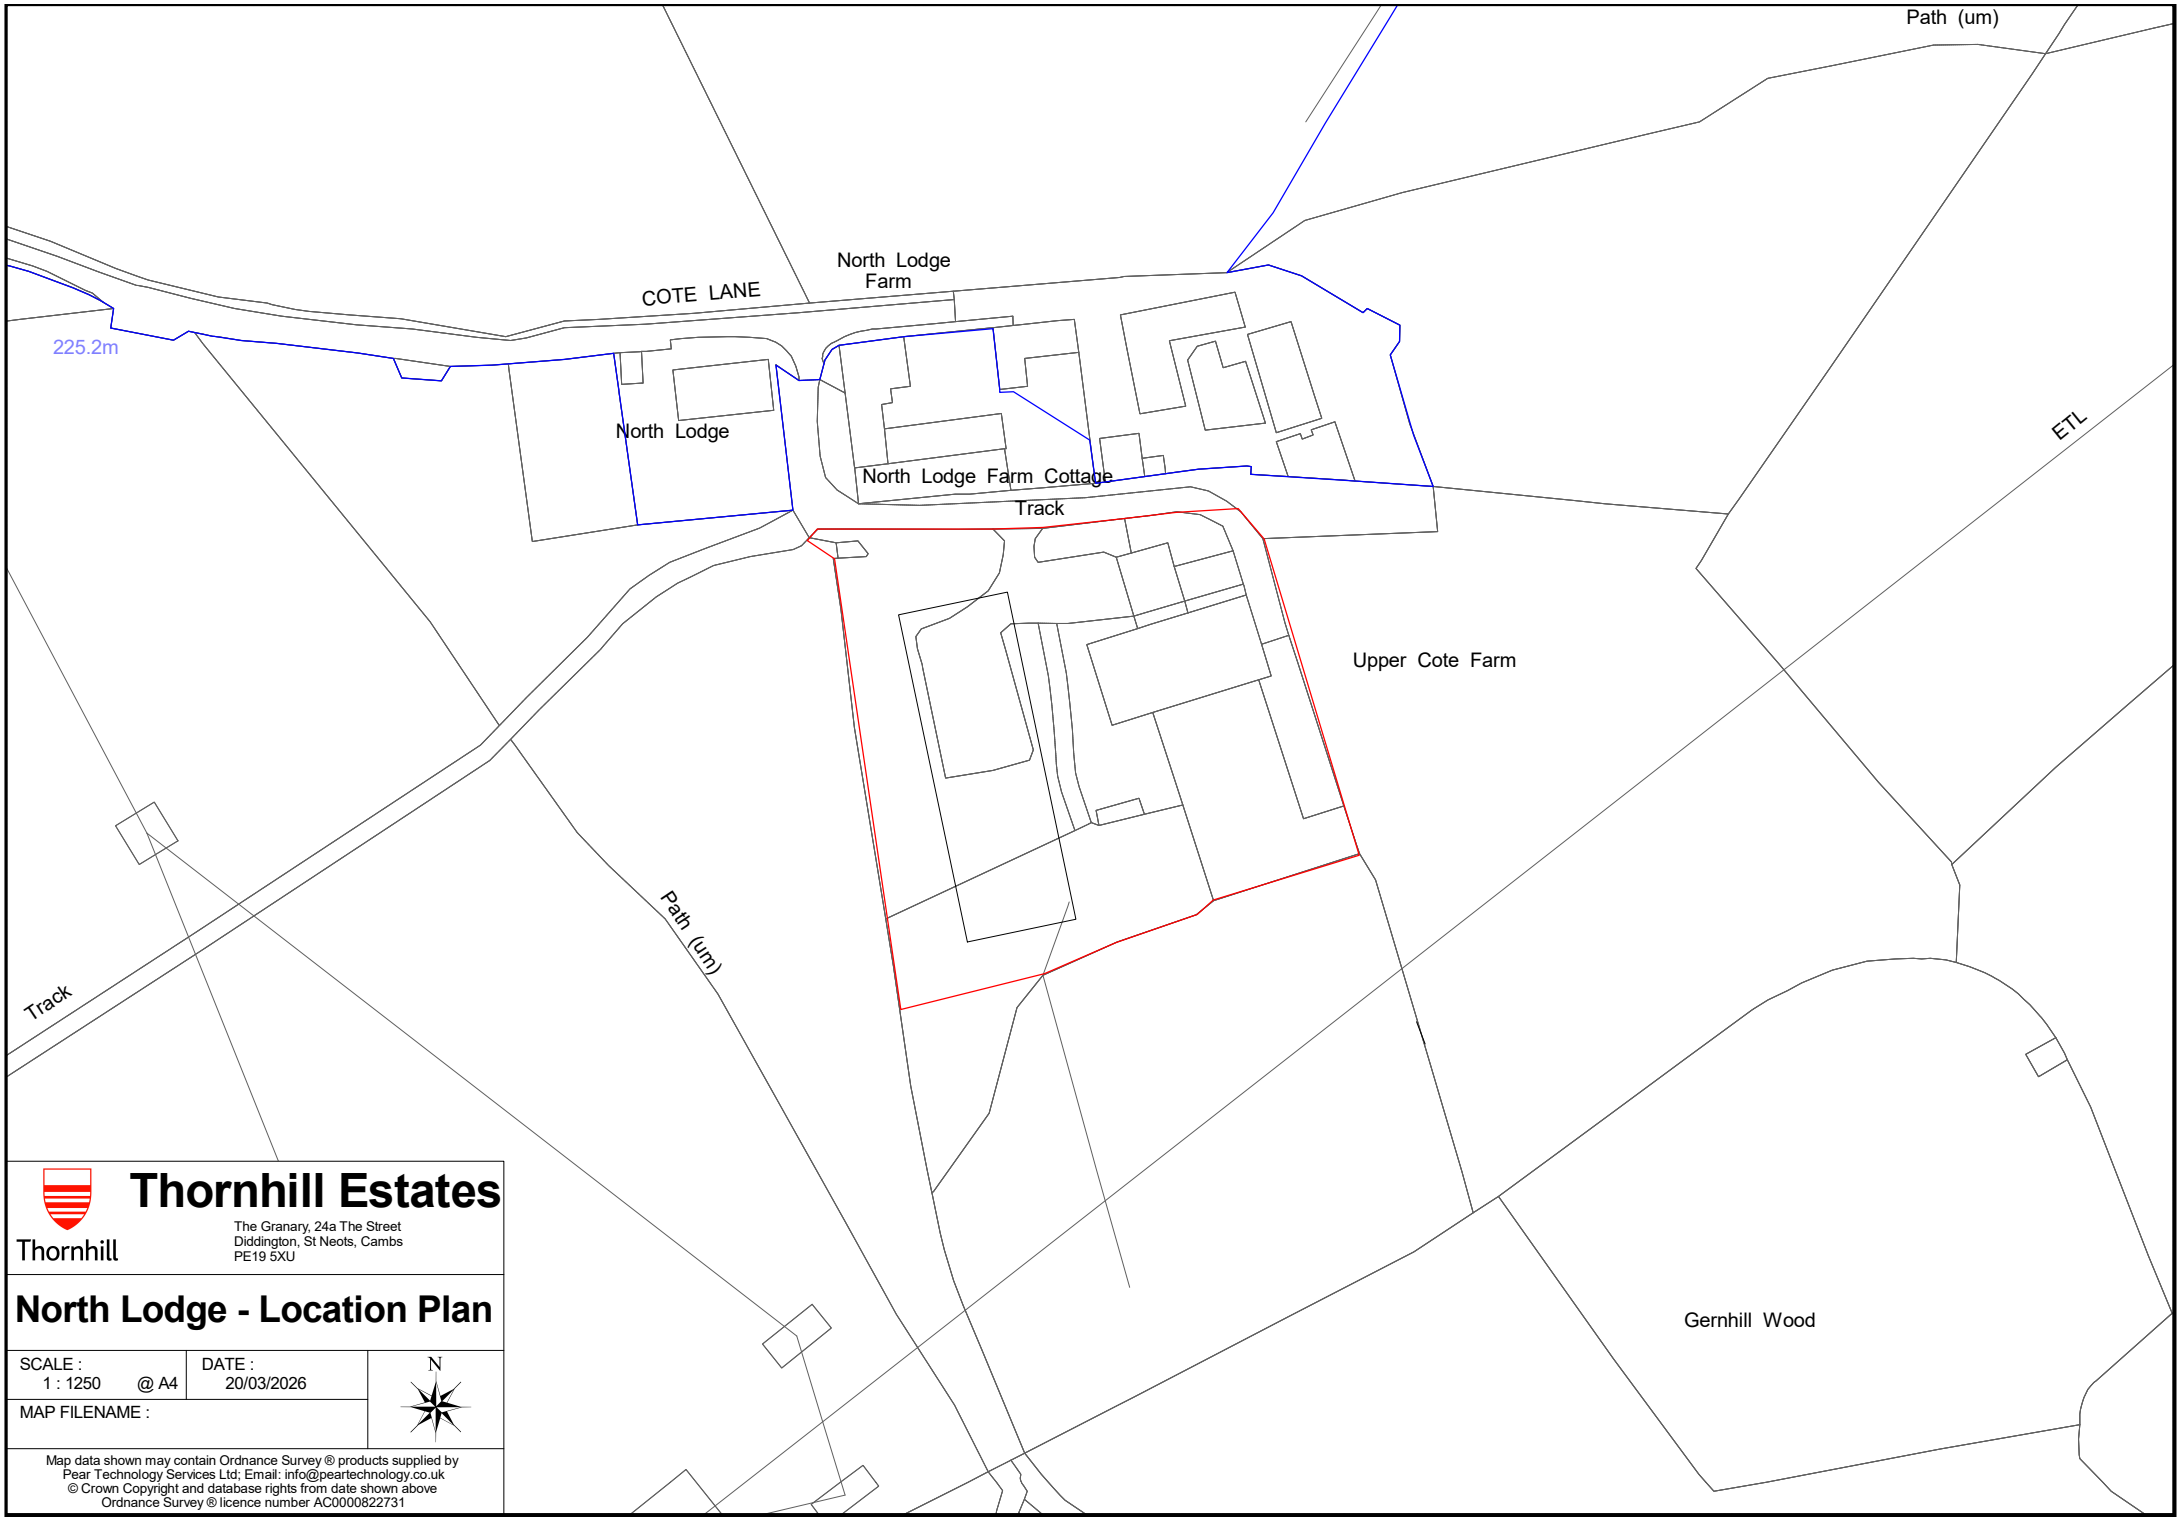


Thornhill Estates

Thornhill

The Granary, 24a The Street
Diddington, St Neots, Cambs
PE19 5XU

North Lodge - Location Plan

SCALE :	DATE :	N
1 : 1250 @ A4	20/03/2026	
MAP FILENAME :		

Map data shown may contain Ordnance Survey ® products supplied by Pear Technology Services Ltd; Email: info@peartechnology.co.uk
© Crown Copyright and database rights from date shown above
Ordnance Survey ® licence number AC0000822731