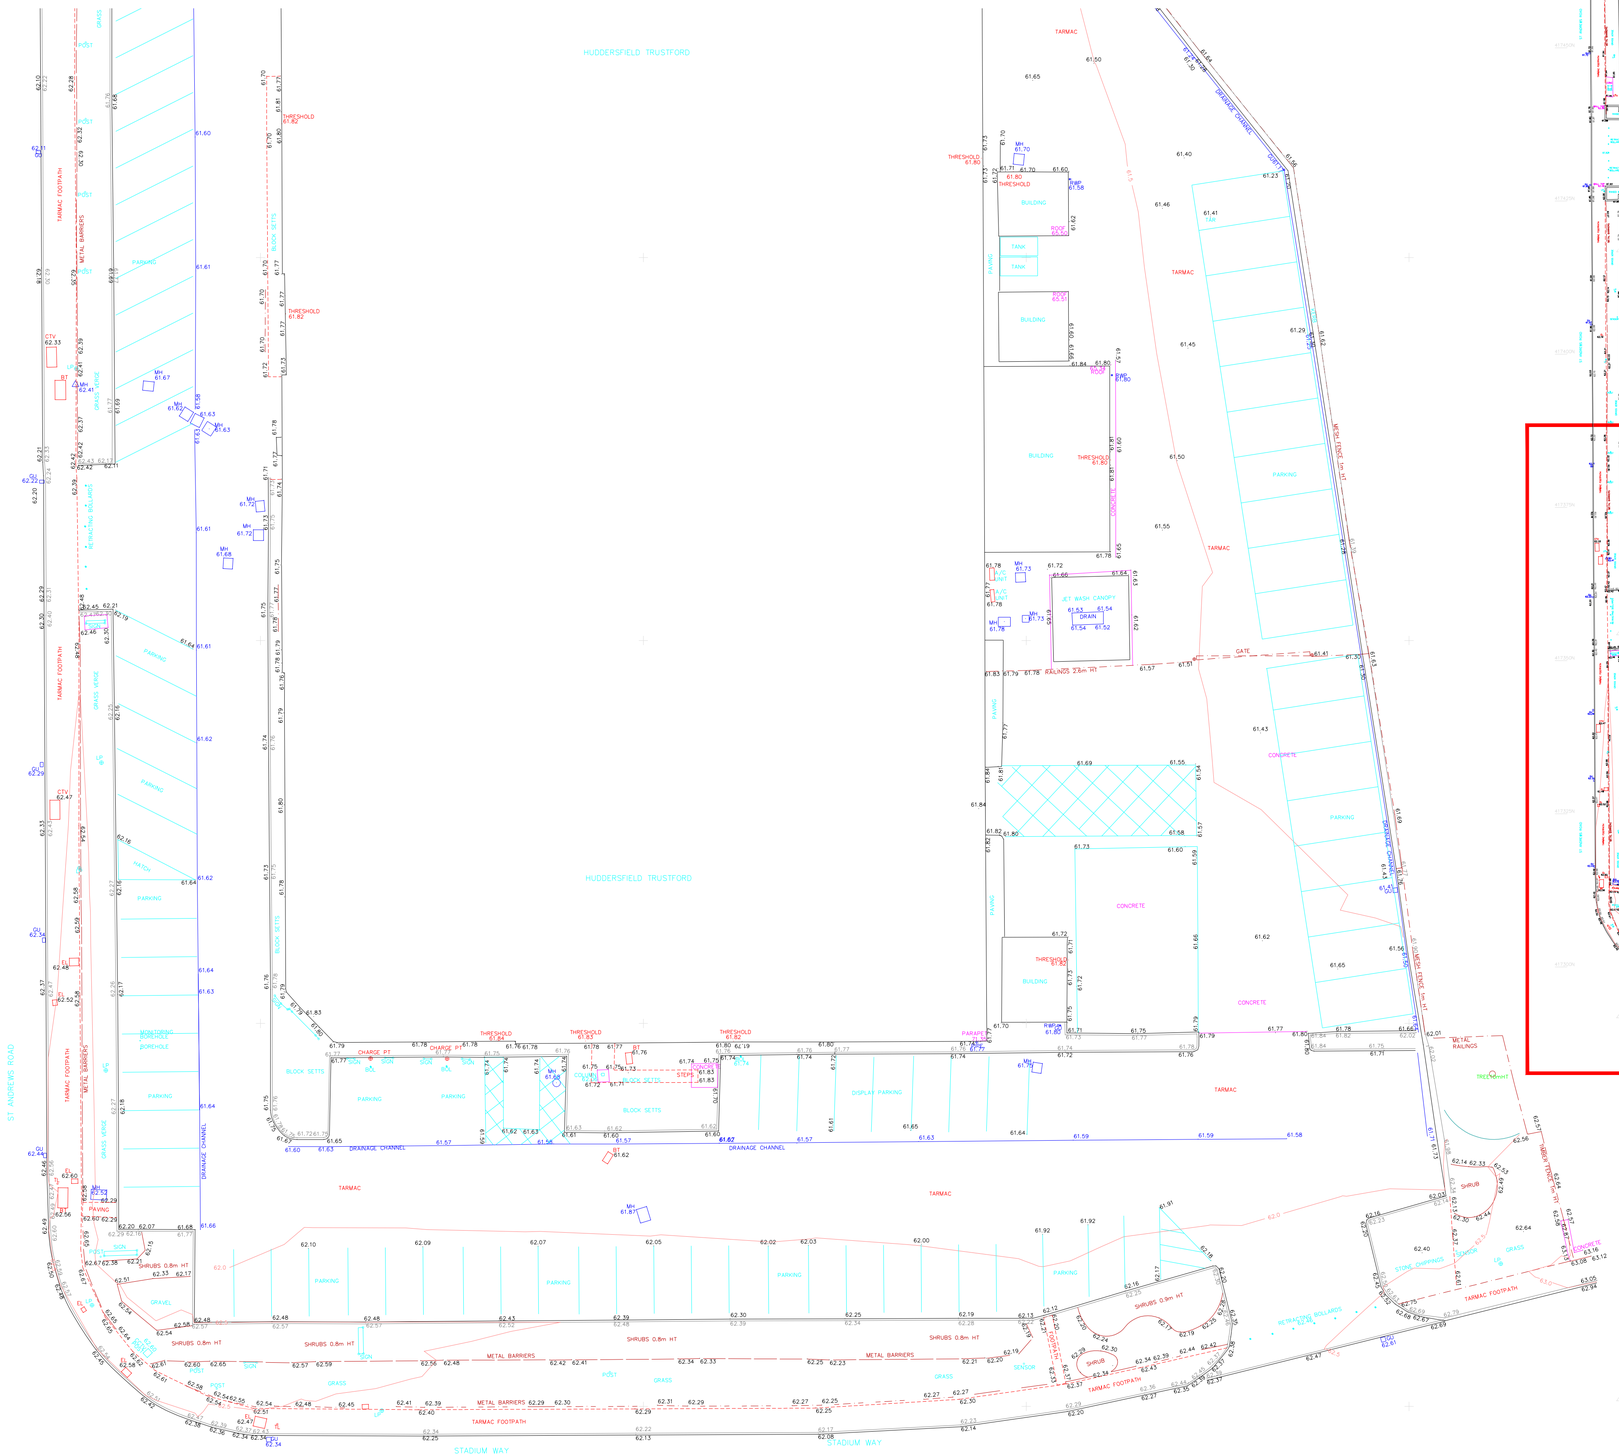

KENNEDY DESIGN LTD.

CAYANGROVE HOUSE
CAYANGROVE ROAD
GOLDSWORTH
ROTHERHAM
SOUTH YORKSHIRE
S63 9JA

TEL - 01709 896203
FAX - 01709 951334
E-MAIL - info@kdesignuk.com
www.kdesignuk.com

CLIENT: TrustFord

PROJECT: TrustFord Huddersfield
Proposed Extension of Car Parking Area
St Andrew Road
Huddersfield
HD1 6RJ

TITLE: Existing Site Plan (Part) 1 Of 2

SCALE: 1:200@A1 STATUS:

JOB NUMBER: AA05-10 REV: –

DATE: March 2025 DRAWN BY:

Kennedy Design Ltd, Registered in England 4479082 V.A.T. Reg. No 565 6812 02