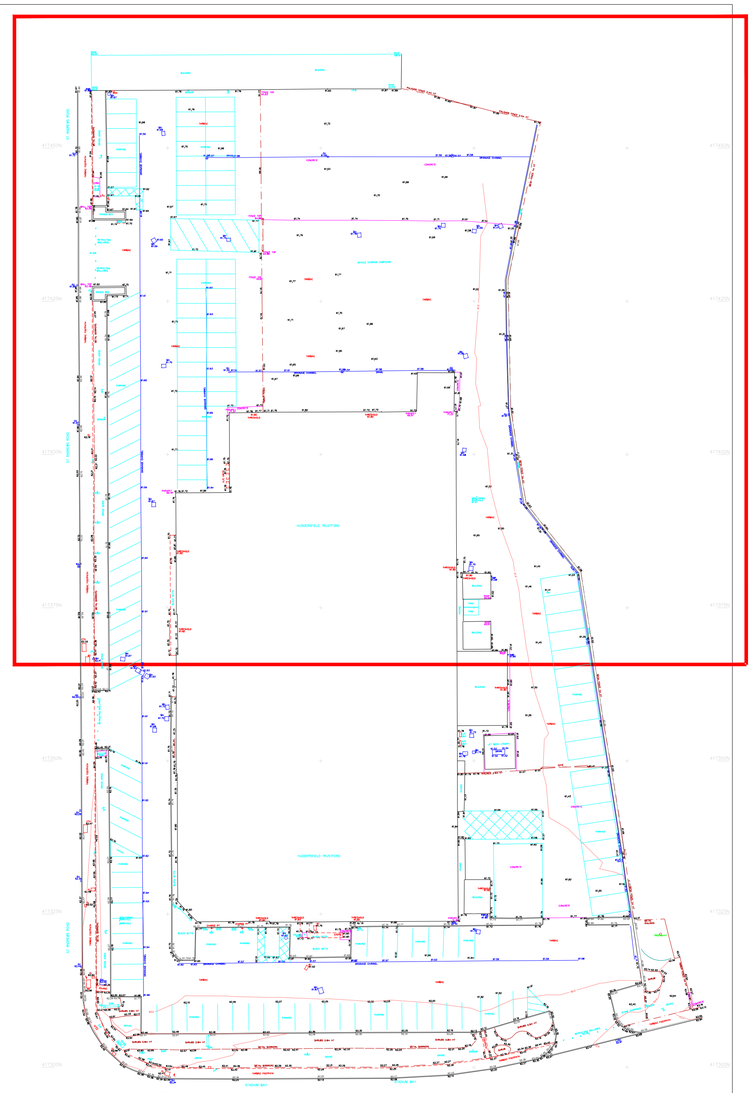

KENNEDY DESIGN LTD.

CAYANGROVE HOUSE
CAYONGROVE PLUS ROAD
GOLDSWORTH
ROTHERHAM
SOUTH YORKSHIRE
S63 9JA

TEL - 01709 896203
FAX - 01709 891204
E-MAIL - info@kdesignuk.com
www.kdesignuk.com

CLIENT:	TrustFord
PROJECT:	TrustFord Huddersfield Proposed Extension of Car Parking Area St Andrew Road Huddersfield HD1 6RJ
TITLE:	Existing Site Plan (Part) 2 Of 2
SCALE: 1:200@A1	STATUS:
JOB NUMBER: AA05-11	REV: —
DATE: March 2025	DRAWN BY:

Kennedy Design Ltd, Registered in England 4479082 V.A.T. Reg. No 565 6912 02