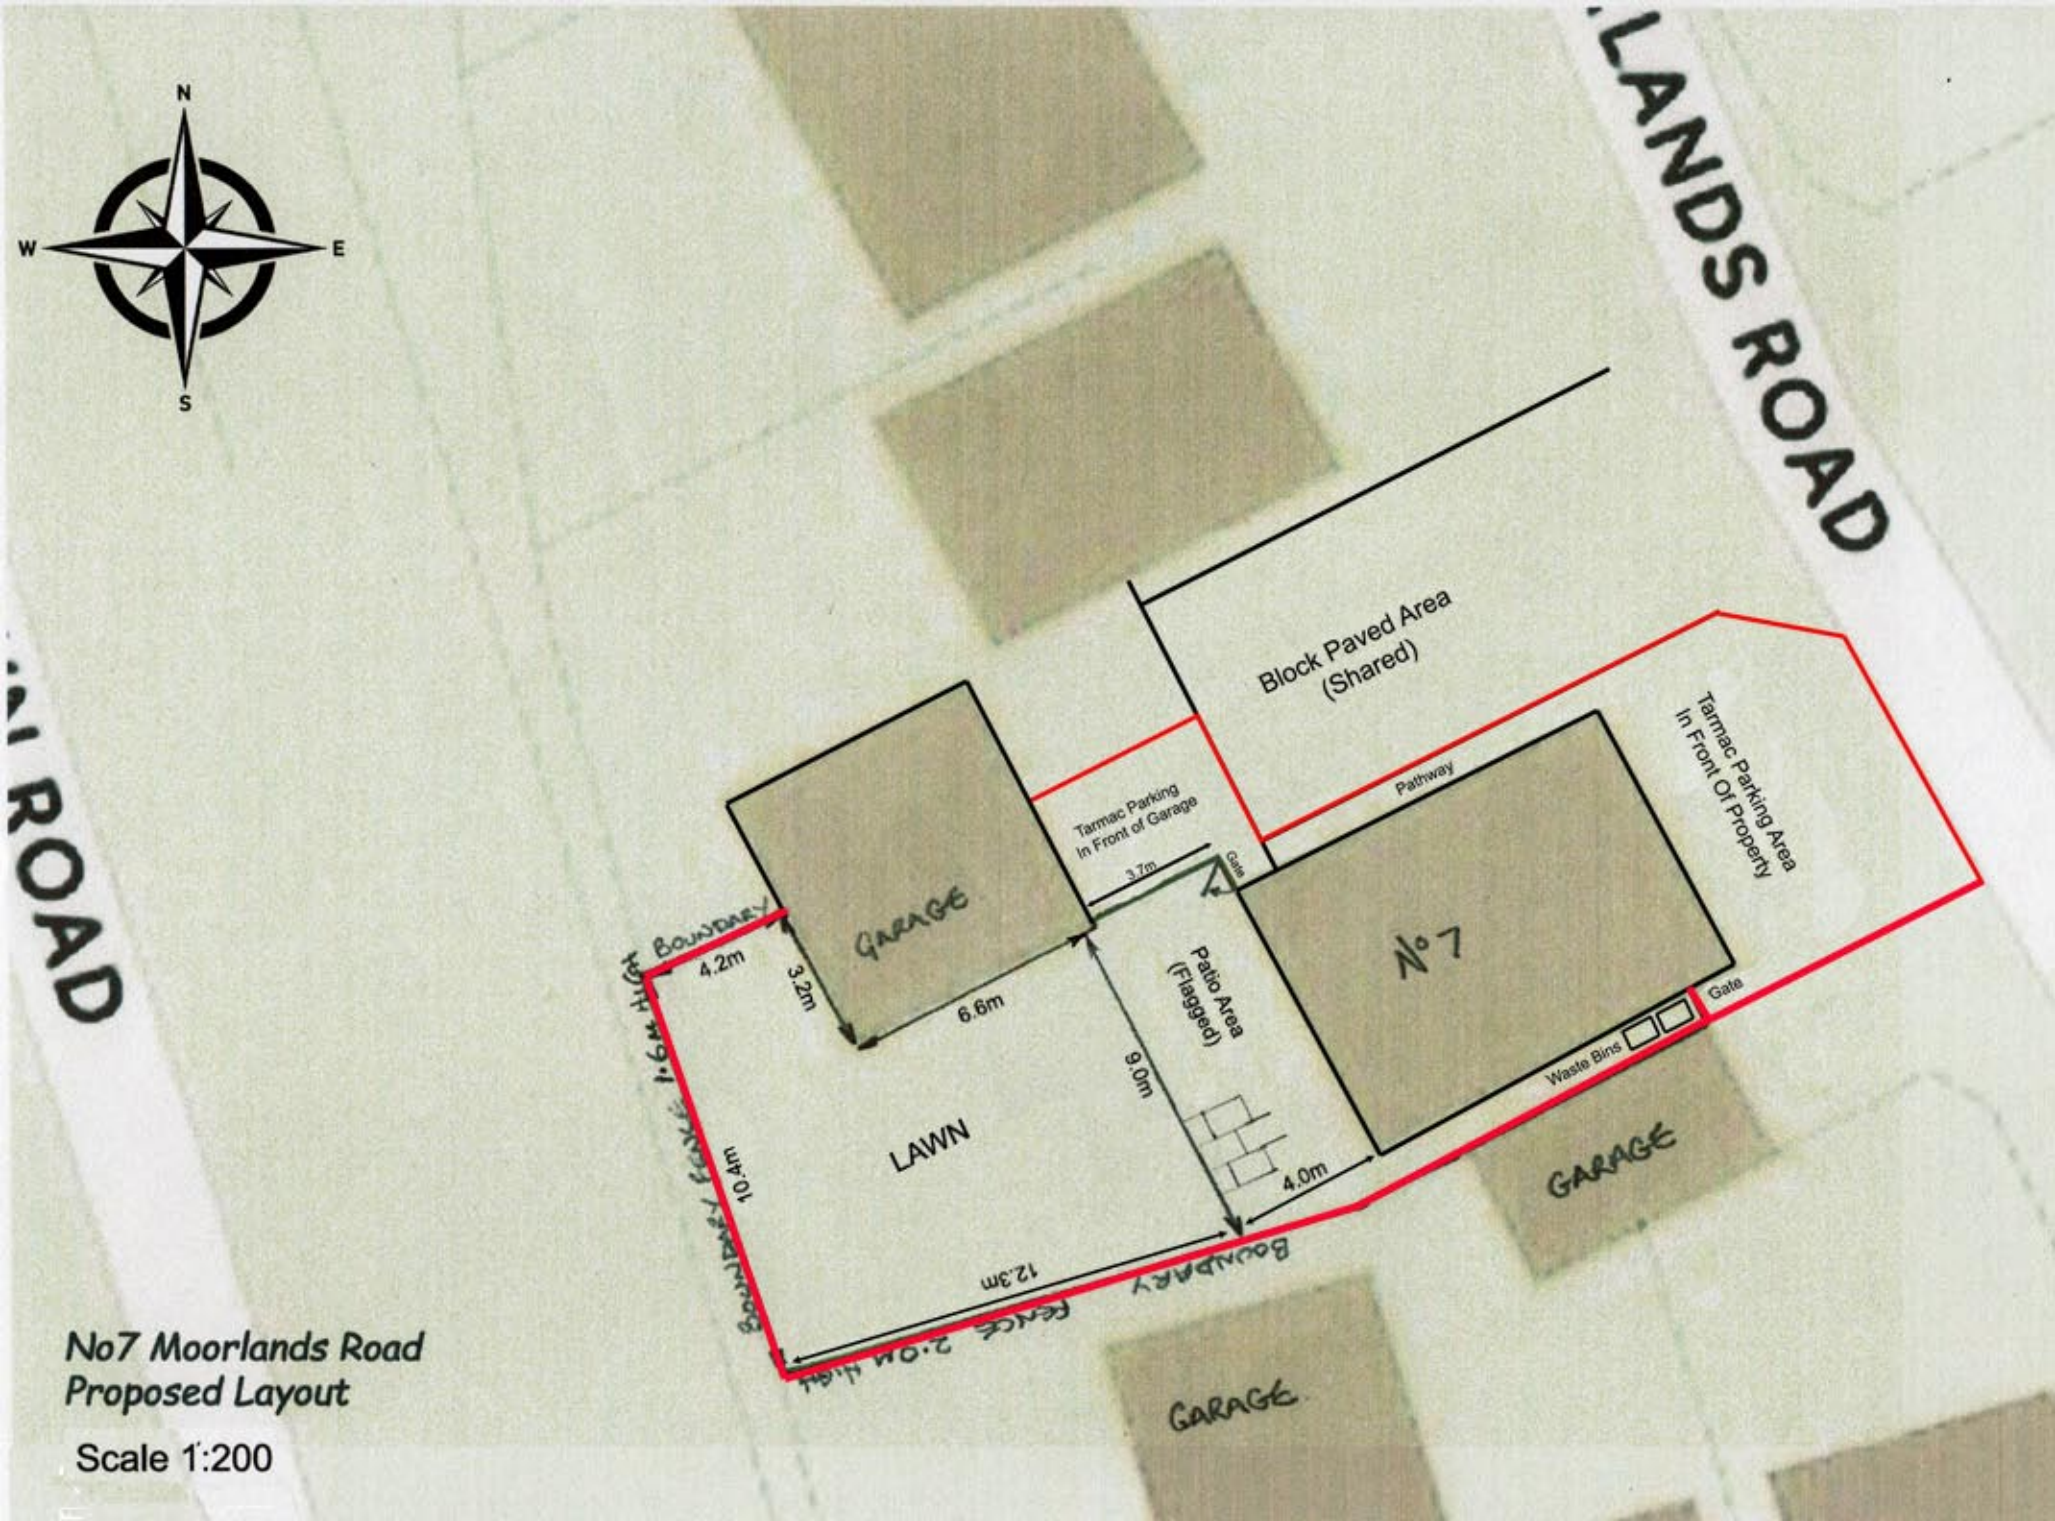


No7 Moorlands Road
Proposed Layout

Scale 1:200