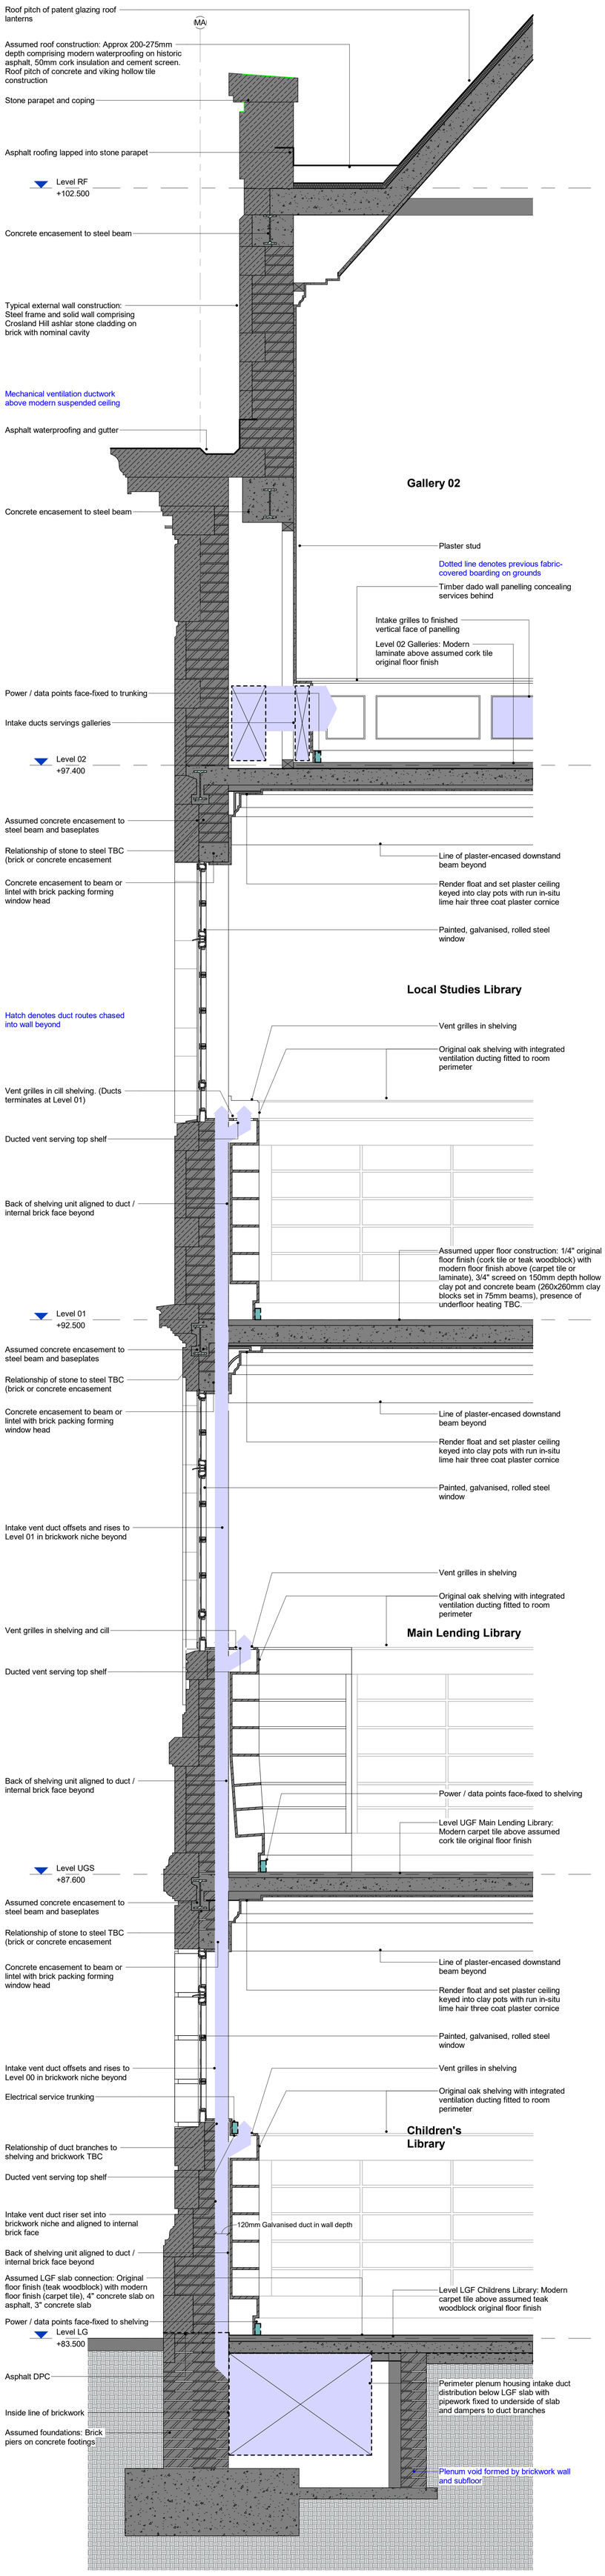

1 External Fabric Thermal Enhancements - Existing

1 : 20

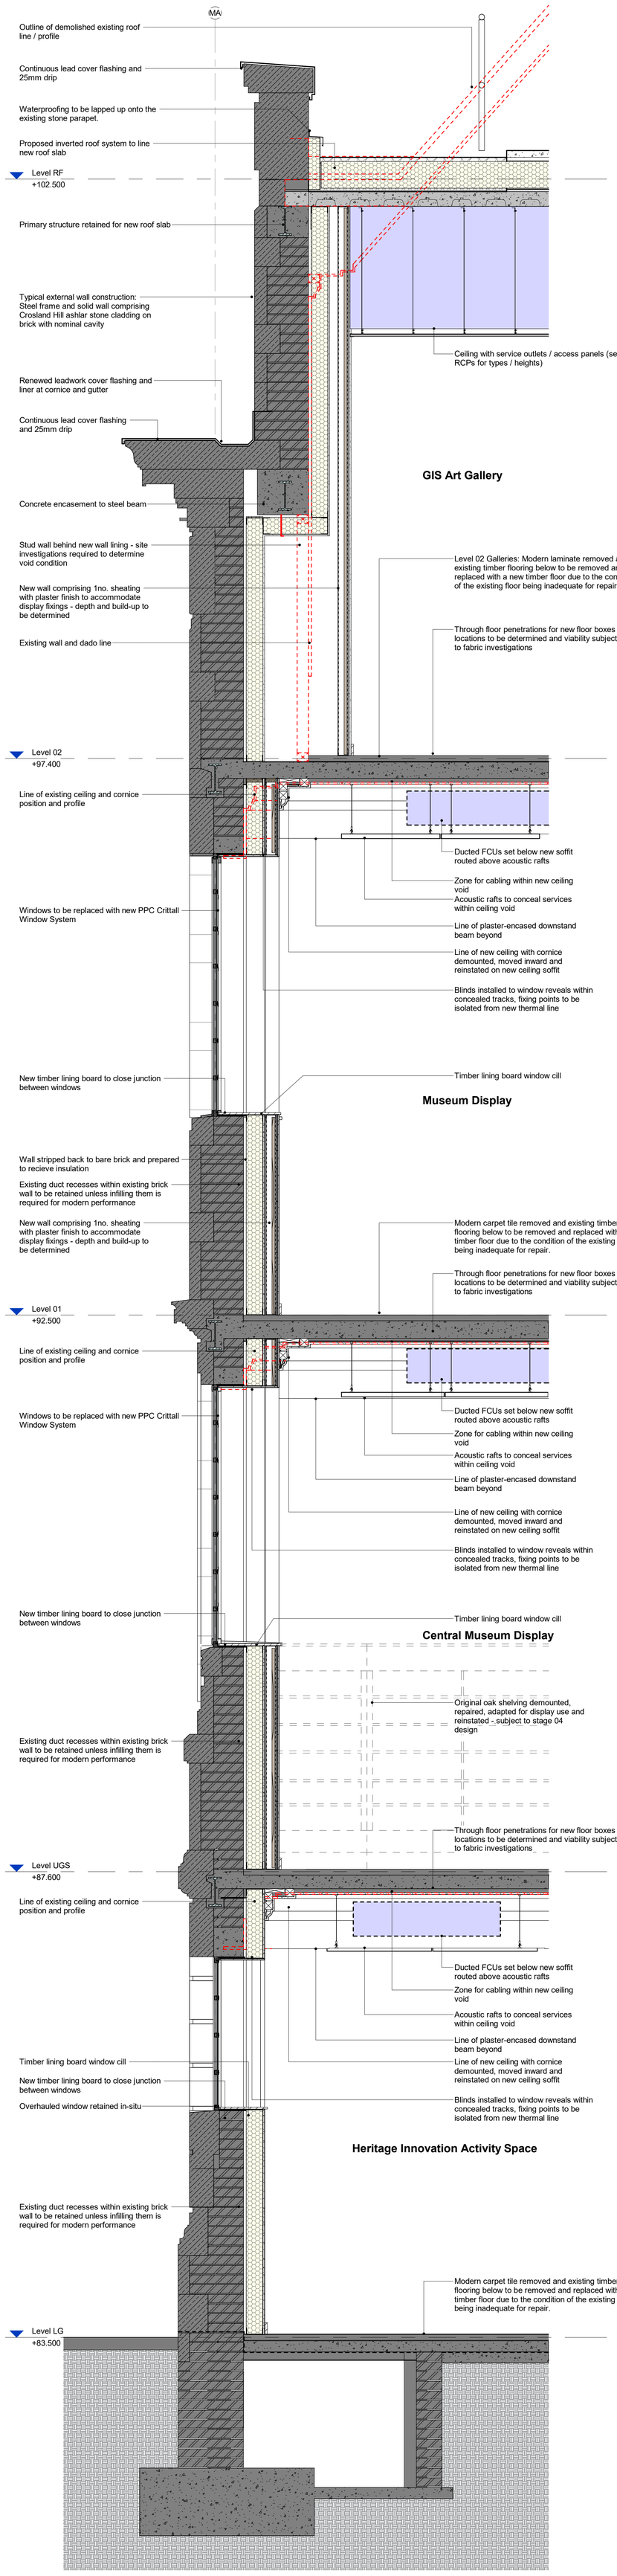

2 External Fabric Thermal Enhancements - Proposed

1 : 20

KEY PLAN

NOTES

THIS DRAWING MUST NOT BE SCALED.

ALL DIMENSIONS ARE TO BE VERIFIED AND CHECKED ON SITE. ANY DISCREPANCIES THAT ARE, OR BECOME APPARENT SHOULD BE REPORTED TO CHAPMAN TAYLOR.

AREAS INDICATED ARE APPROXIMATE GROSS INTERNAL AREA. THEY RELATE TO THE LIKELY AREAS OF THE BUILDING AT THE CURRENT STAGE OF DESIGN. ANY DECISIONS TO BE MADE ON THE BASIS OF THESE PREDICTIONS, WHETHER AS TO PROJECT VIABILITY, PRE-LETTING, LEASE AGREEMENTS, OR THE LIKE, SHOULD INCLUDE DUE ALLOWANCE FOR THE INCREASES AND DECREASES INHERENT IN THE DESIGN DEVELOPMENT AND BUILDING PROCESS.

© COPYRIGHT CHAPMAN TAYLOR 2022

HERITAGE SECTIONS KEY:

NOTES:

- Drawing prepared to indicate the intended strategy for envelope enhancement. Further investigations required to enable the development of design proposals and resolution of Stage 4 details.
- All detail information derived for existing building drawn from available archive information and Maltby Surveys measured survey.
- Site investigations at Stage 4 required to inform proposals where indicated.
- Penetrations through existing slab to avoid beams within slab depth. New locations to be determined alongside client, with viability of clay pots forming floor deck subject to structural assessment.
- MEP strategy has been assumed by the archived drawings. As built positions to be surveyed and investigated on site once demolition has started to finilise strategy.

Denotes Mechanical Services Zone

Denotes Electrical Services Zone

Denotes new thermal line as part of the thermal enhancement strategy for existing fabric

REV	DATE	BY	DESCRIPTION	CHKD
P01	20.03.2026	YS	ISSUED FOR PLANNING	AN

CLIENT

bam
3125 Century Way,
Thorpe Park,
Leeds,
LS15 8ZB
www.bam.co.uk

PROJECT

Kirklees Cultural Heart, Phase 2

ARCHITECT

CHAPMAN TAYLOR
GLOBAL ARCHITECTS & MASTERPLANNERS

MANCHESTER STUDIO
Bales Warehouse
4 Castle Street, Castlefield
Manchester M3 4LZ
United Kingdom
T +44 (0)161 828 6500
E manchester@chapmantaylor.com
www.chapmantaylor.com

STRUCTURAL ENGINEER

SERVICES ENGINEER

bam
3125 Century Way,
Thorpe Park,
Leeds,
LS15 8ZB
www.bam.co.uk

DRAWING TITLE

External Fabric Thermal Enhancements

Scale 1 : 20 @ A0

0.2 1 2M

INTERNAL JOB NO	ISSUE DATE	STATUS	DRAWN BY	CHECKED BY
D132PKH	20.03.2026	PLANNING	YS	AN

PROJECT NUMBER	ORIGINATOR	ZONE	LEVEL	TYPE	ROLE	NUMBER	REVISION
IR430300	CTA	ZZ	XX	DR	A	**074500**	P01