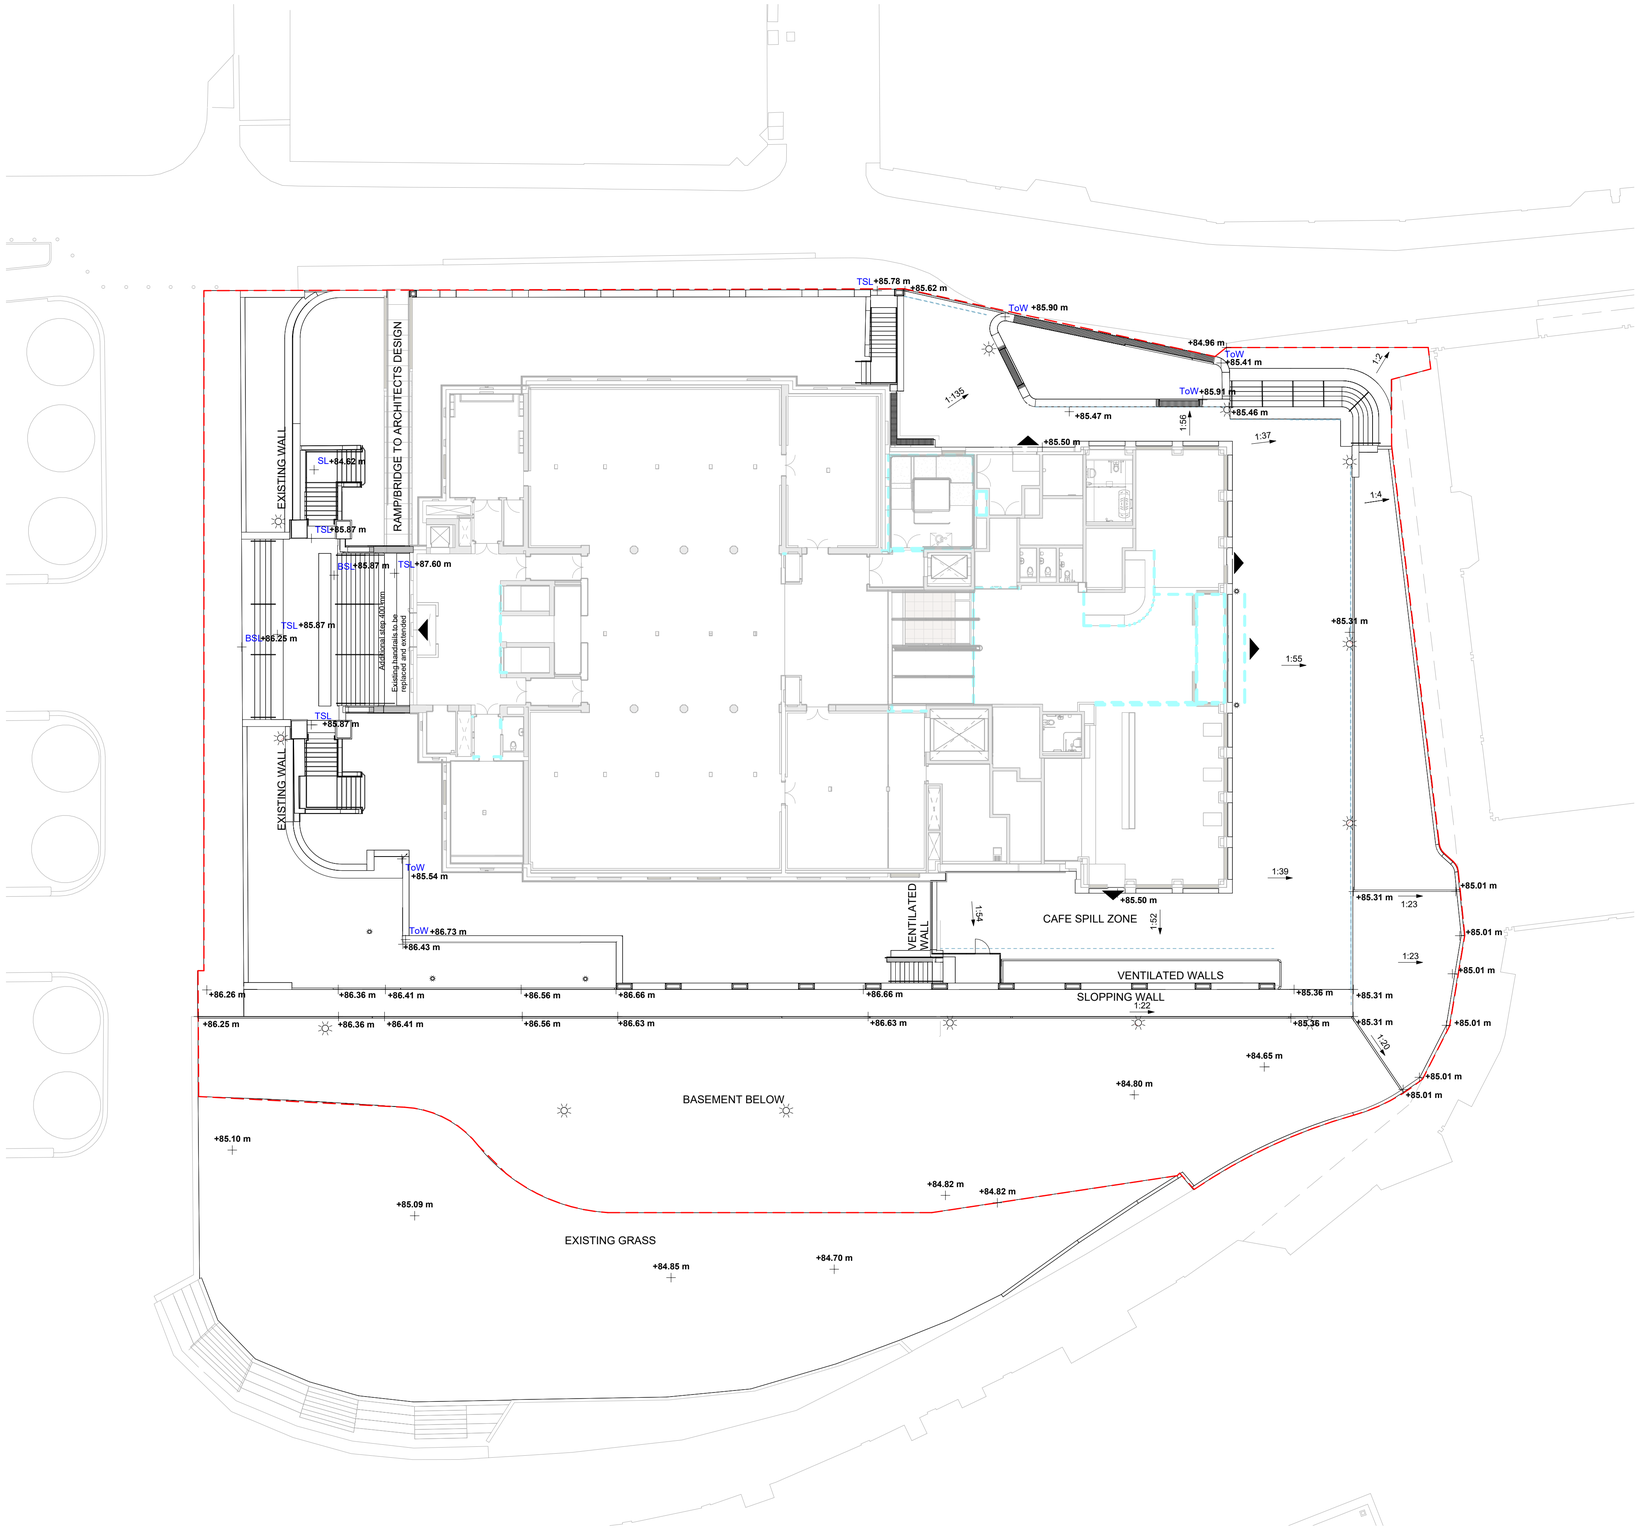

Legend

- Planning Application Boundary
- Proposed Building
- Building Basement Below
- Building Entrance
- Existing Levels (Ex 84.80)
- Proposed Levels (85.46)
- Proposed Gradients (1:60)
- Drainage

Rev.	Description	By	Date
P01	Draft Issue	YH	12.08.2025
P02	ISSUE FOR PLANNING	JF	22.08.2025
P03	Updated building layout, furniture and walls	YH	31.10.2025
P04	Stage 4 Submission	JF	05.12.2025
P05	Vent bench omitted. planting bed omitted. Vent plinth added. Draft lobby omitted	ST	18.02.2026
P06	Issued for Planning	SH	26.03.2026

Notes:
1.- Do not scale from drawing, use figured dimensions only.
2.- All dimensions to be checked on site.
3.- This drawing to be read in conjuction with all other Gillespies drawings and specifications.

Ordinance Information shown is reproduced from Ordinance Survey material with the permission of Ordinance Survey on behalf of the Controller of Her Majesty's Stationary Office © Crown Copyright. Unauthorised reproduction infringes Crown Copyright and may lead to prosecution or civil proceedings. License No. 1000 17362

N

© copyright GILLESPIES LLP, all rights reserved

Project Title
P22373-00-001

Drawing Title
Levels Plan - Upper Ground Floor

Drawing Number
GIL-ZZ-XX-DR-L-01005

Drawing Status
PLANNING

Revision
P06

Date	Scale	Drawn	Checked
20.02.2026	1:200@A1	ST	JF

Client
Kirklees Council
Princess Alexandra Walk, Huddersfield
HD1 2RS

Gillespies
5th Floor, Phoenix House, 3 South Parade, Leeds, LS1 5QX.
P: + 44 (0)113 247 0550 E: Rachel.Taylor@gillespies.co.uk

C:\Users\sebastian.torres\Documents\R430300-GIL-ZZ-ZZ-M3-L-000001_Sebastian.TorresDCF5C.rvt