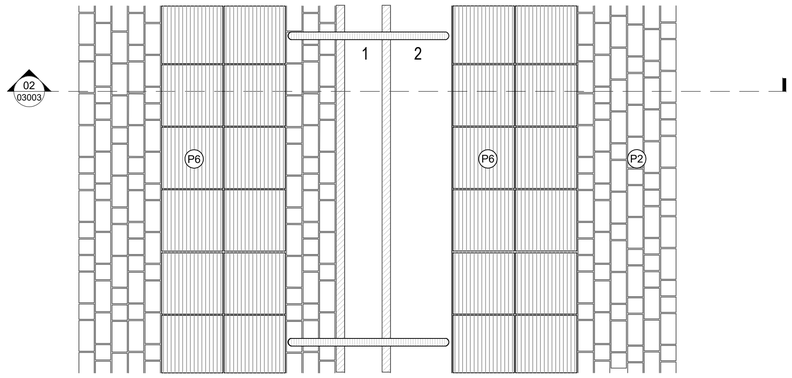

01 03003 S3 - Proposed Steps at the Entrance_ Plan View
Scale 1: 20 @A1

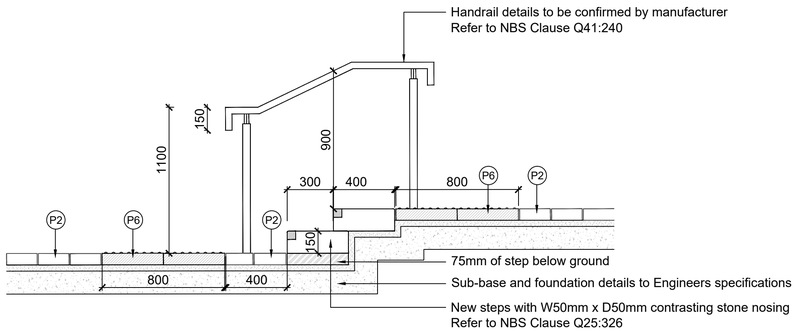

02 03003 S3 - Proposed Steps at the Entrance_ Section View
Scale 1: 20 @A1

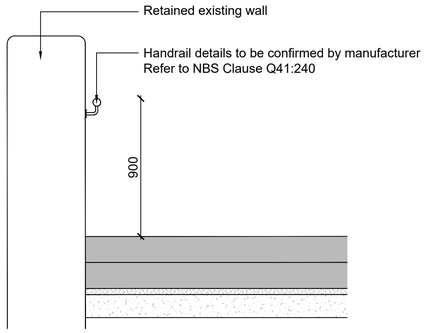

06 03003 S4 - Wall-mounted Handrail_ Section View
Scale 1: 20 @A1

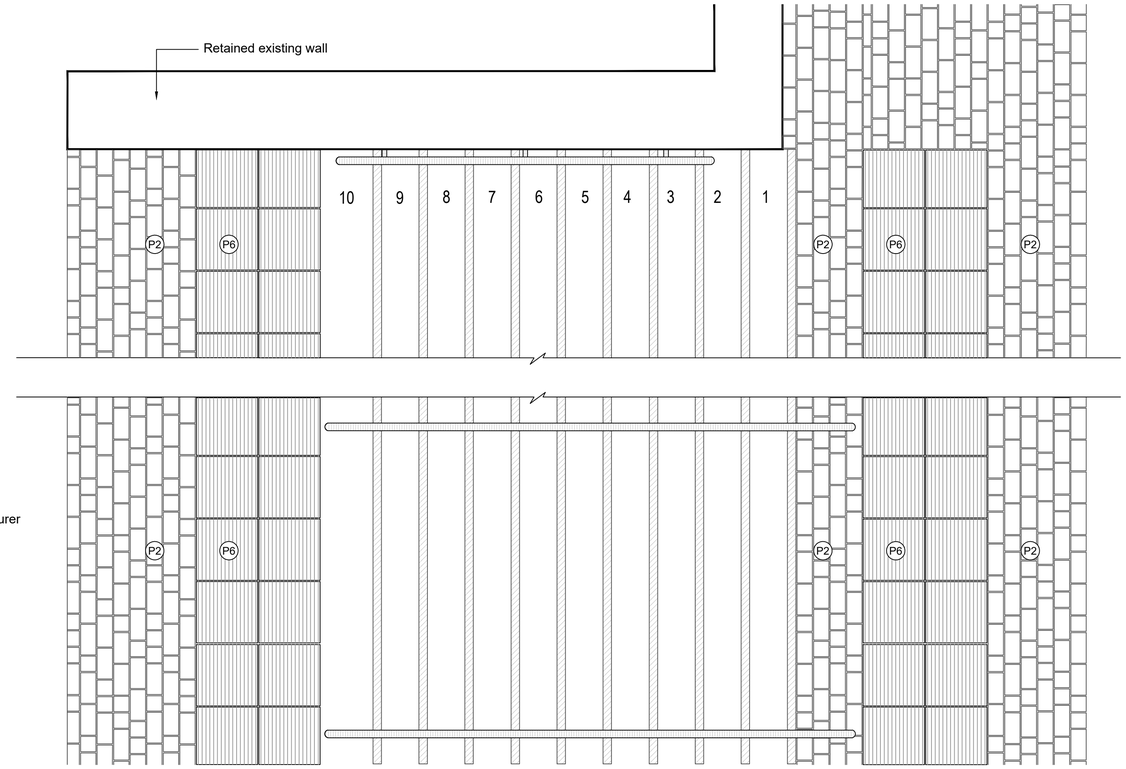

03 03003 S4 - Retained Steps with Proposed Handrails and Nosing at the Entrance_ Plan View
Scale 1: 20 @A1

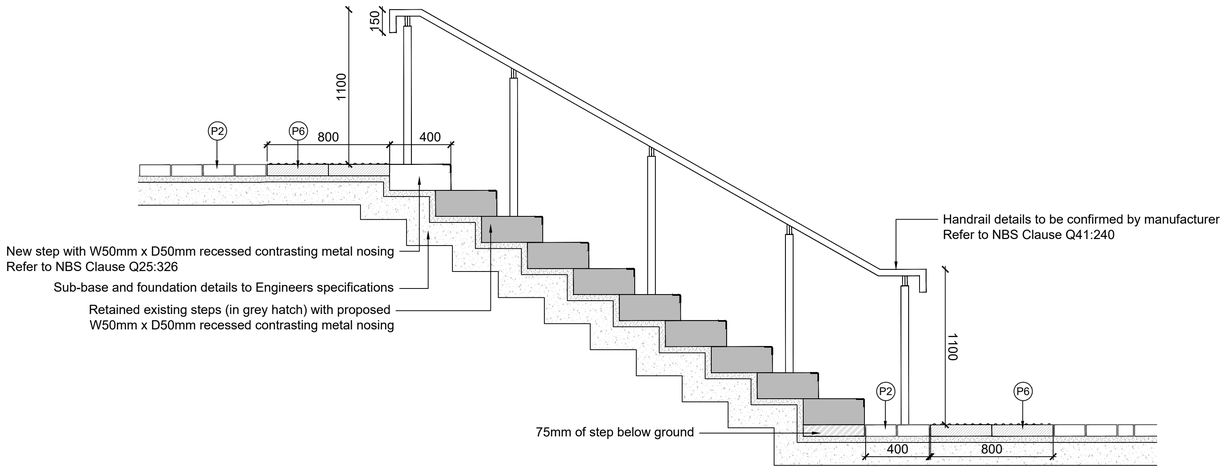

05 03003 S4 - Retained Steps with Proposed Handrails and Nosing at the Entrance_ Section View
Scale 1: 20 @A1

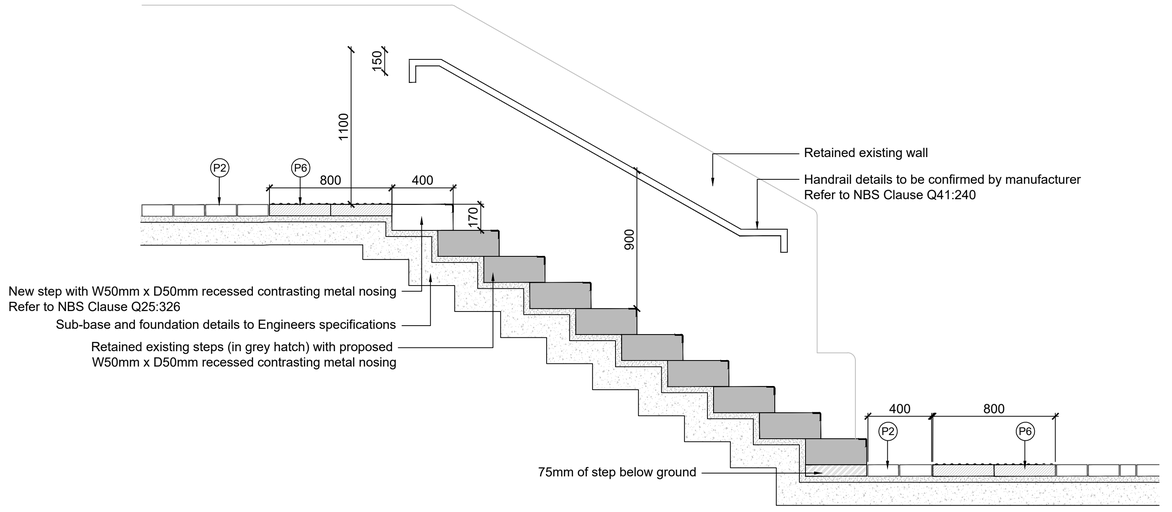

04 03003 S4 - Retained Steps with Wall-mounted Handrails and Nosing at the Entrance_ Section View
Scale 1: 20 @A1

rev	details	by	date
P01	ISSUE FOR PLANNING	YH	22.08.2025
P02	Added S4 details	YH	30.10.2025
P03	Updated S4 details	YH	10.11.2025
P04	STAGE 4 ISSUE	YH	03.12.2025
P05	Issued for Planning	SH	26.03.2026

Notes

1.0 Do not scale from drawing, use figured dimensions only
1.1 All dimensions to be checked onsite
1.2 This drawing to be read in conjunction with all other Gillespies drawings and specifications

P2 - Yorkstone Block Paving to match with Phase 1. Size: W100mm x L100mm/200mm; Depth: to engineer`s requirement
P6 - Corduroy Tactile Paving. Material: Granite. Size: W400mm x L400mm x D80mm. Colour: dark grey

Project title
OUR CULTURAL HEART
PHASE 2

Drawing title
TYPICAL STEPS DETAILS
- Sheet 2 of 2

Drawing number
IR40300-GIL-ZZ-XX-DR-L-03003

Drawing Status	Revision		
PLANNING			P05
Date	Scale	Drawn	Checked
22.08.2025	As Shown @ A1	YH	JF

© copyright GILLESPIES LLP, all rights reserved

Client
Kirklees Council
Princess Alexandra Walk, Huddersfield
HD1 2RS

Gillespies
5th Floor, Phoenix House, 3 South Parade, Leeds, LS1 5QX
P: 0113 247 0550 F: 0113 247 0650 E: design.leeds@gillespies.co.uk