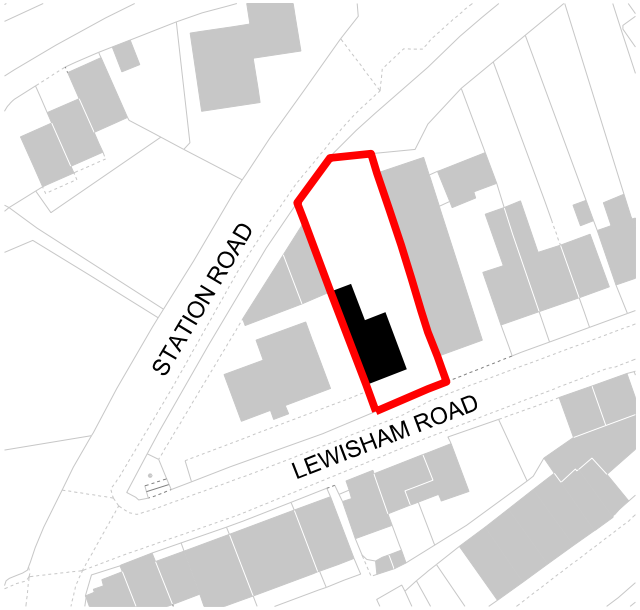


Scale 1:1250 (m)

0 10 20 30 50

N

Rev	Description	By	Chk	Date
	SPATIAL CO-ORDINATION			ISSUE

Project	Langholme, Lewisham Road Slaithwaite	Project No.	25-09	Rev. 00
		Dwg. No.	L(-1)002	By PODG
Title	Location Plan	Date	Feb 26	Chk.
		Scale	1:1250 @A3	App.

Gannon Works

All dimensions to be as noted | To be checked on site prior to manufacture | Report any discrepancies to the Architect / CA immediately. This drawing is copyright of Gannon Works Limited, drawings are not to be reproduced without written consent.