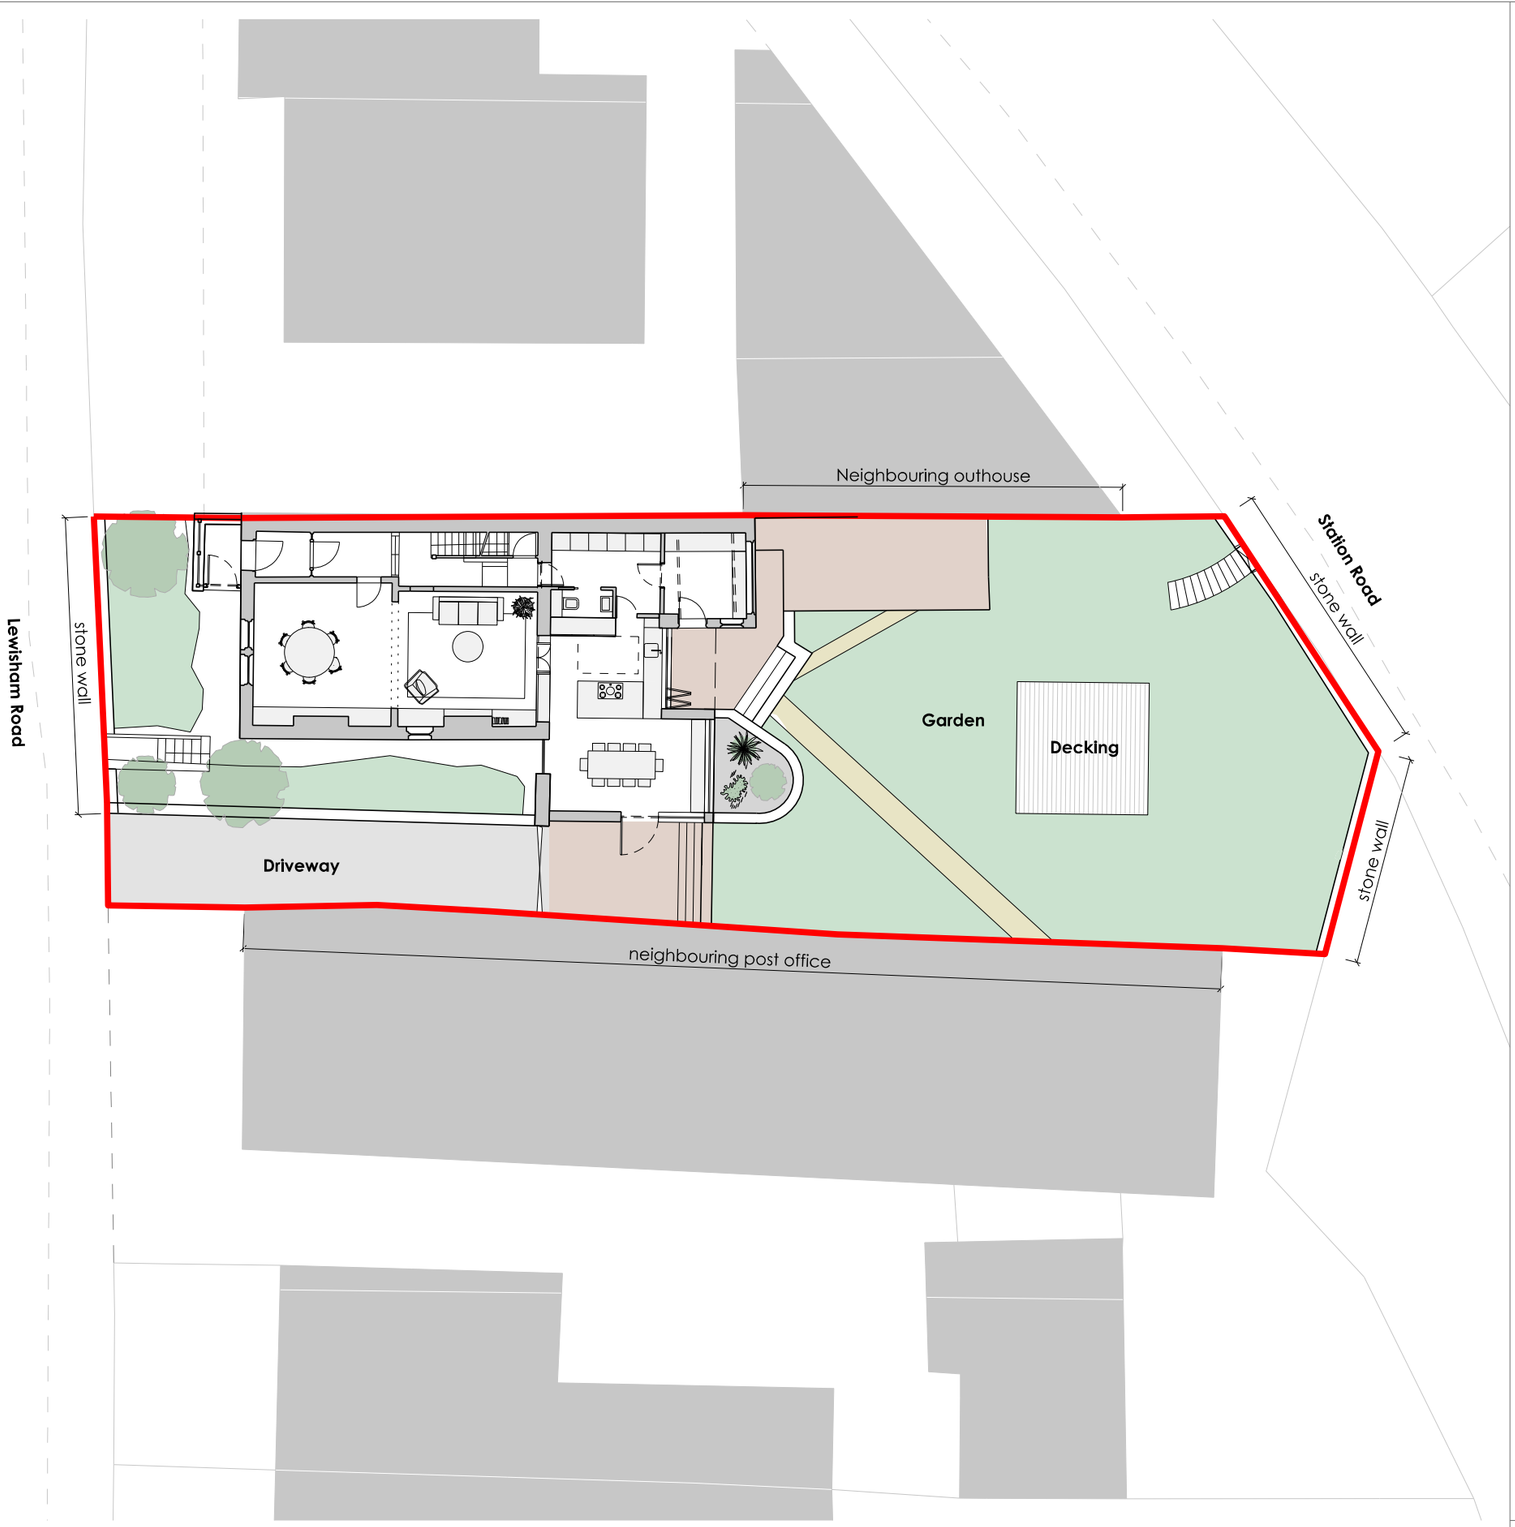


Key

- Stone paving
- Tarmac
- Gravel
- Lawn

Scale 1:200

0 1 2 3 5 10

N

SPATIAL CO-ORDINATION ISSUE

Rev	Description	By	Chk	Date

Project	Langholme, Lewisham Road Slaithwaite	Project No.	25-09
		Dwg. No.	L(-1)003
Title	Site as Proposed	Date	Feb 26
		Scale	1:200 @A3

Rev.	00
By	PODG
Chk.	
App.	

Gannon Works

All dimensions to be as noted (to be checked on site prior to manufacture). Report any discrepancies to the Architect / CA immediately. This drawing is copyright of Gannon Works Limited, drawings are not to be reproduced without written consent.