


LOFT

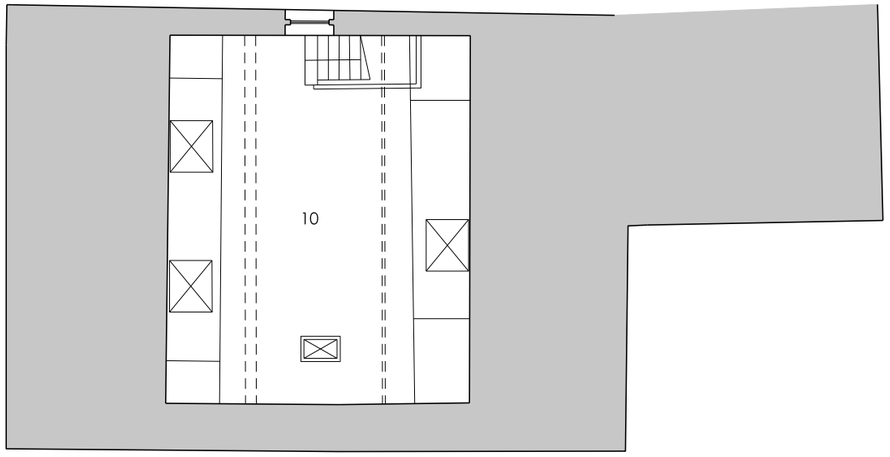


FIRST FLOOR

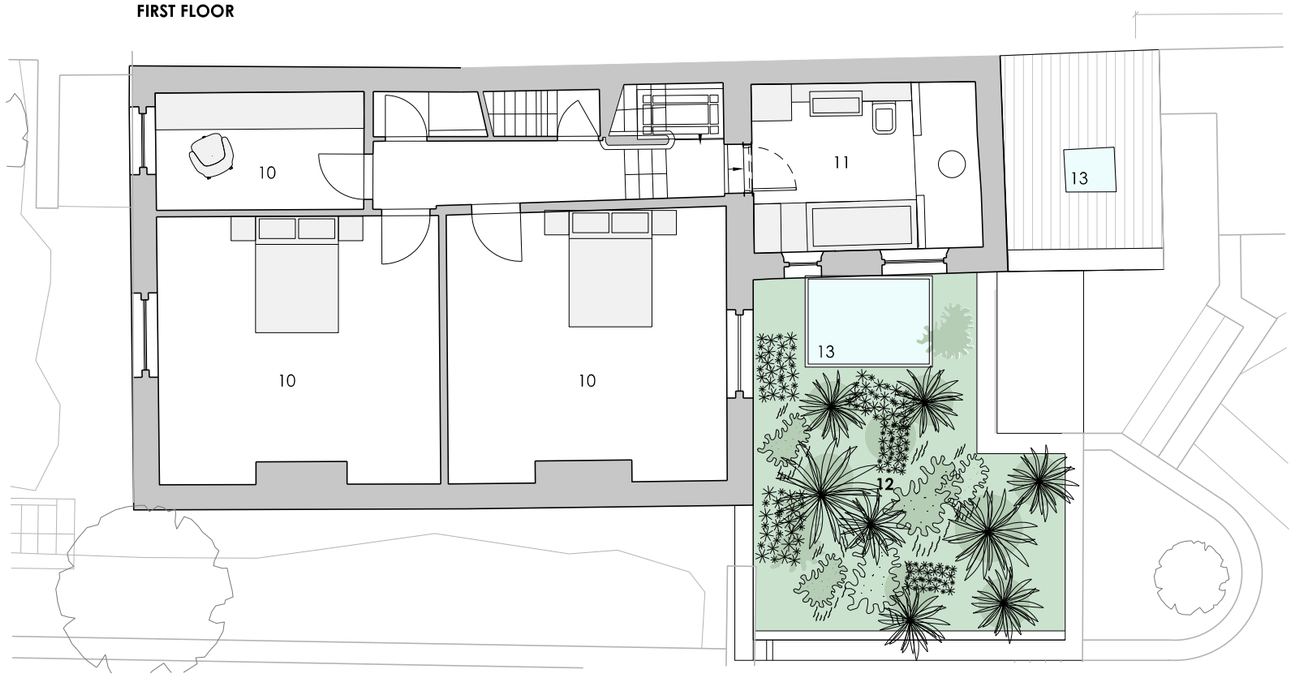

BASEMENT

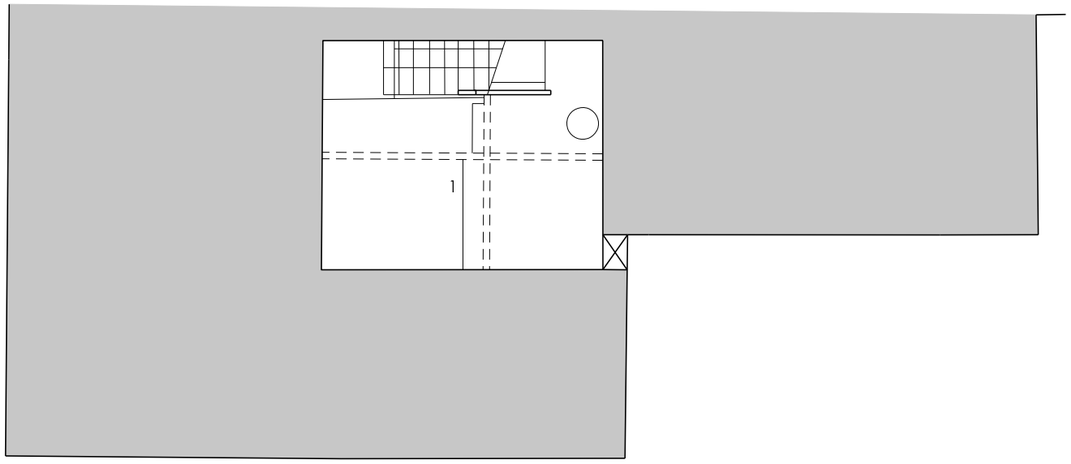

GROUND FLOOR

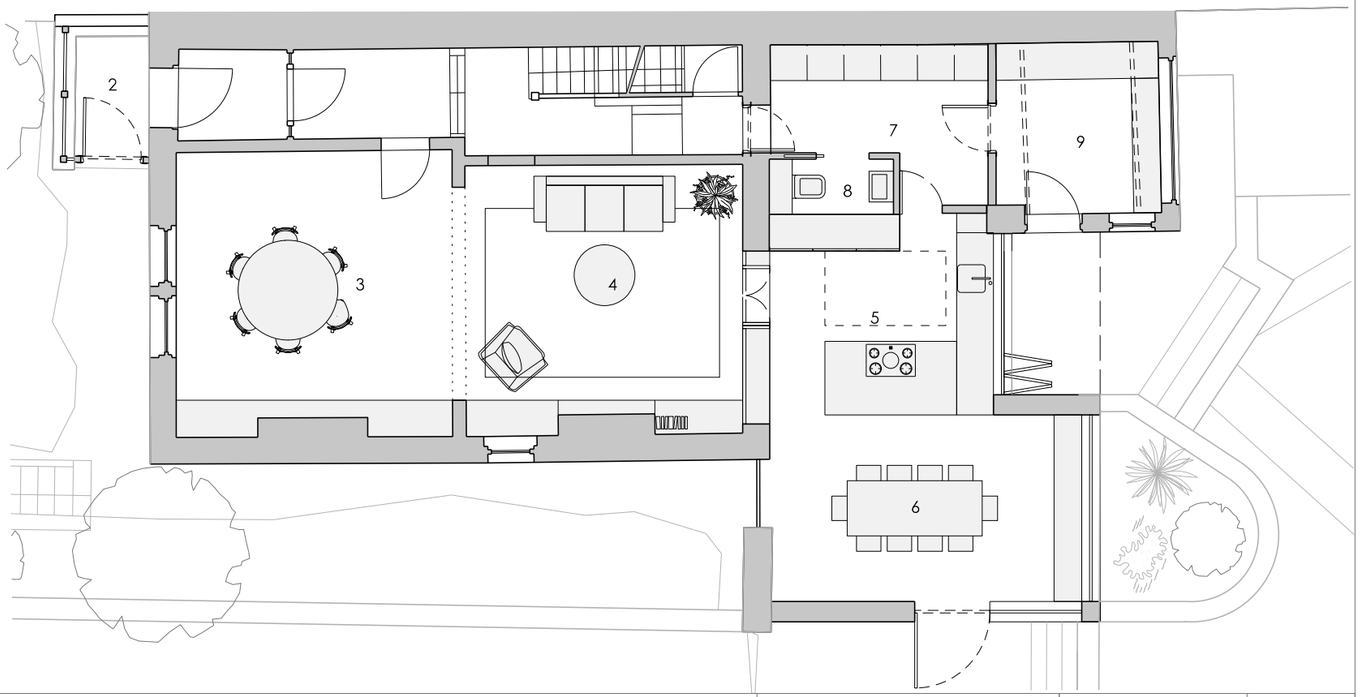

SPATIAL CO-ORDINATION ISSUE

Rev	Description	By	Chk	Date

All dimensions to be as noted (to be checked on site prior to manufacture). Report any discrepancies to the Architect / C.A.immediately. This drawing is copyright of Gannon Works Limited, drawings are not to be reproduced without written consent.

Scale 1:100

0 1 2 3 5

Key

1. Store
2. Porch
3. Dayroom
4. Lounge
5. Kitchen
6. Dining
7. Utility / Pantry
8. WC
9. Boot Room
10. Bedroom
11. Bathroom
12. Green Roof
13. Skylight

Project	Langholme, Lewisham Road Slaithwaite	Project No.	25-09	Rev.	00
		Dwg. No.	L(-2)002	By	PODG
Title	Plans as Proposed	Date	Feb 26	Chk.	
		Scale	1:100 @A3	App.	

Gannon Works