


LOFT

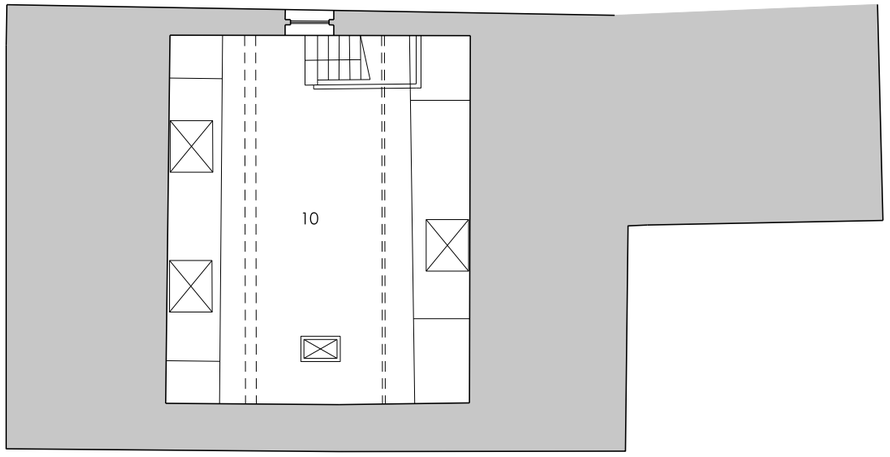


FIRST FLOOR

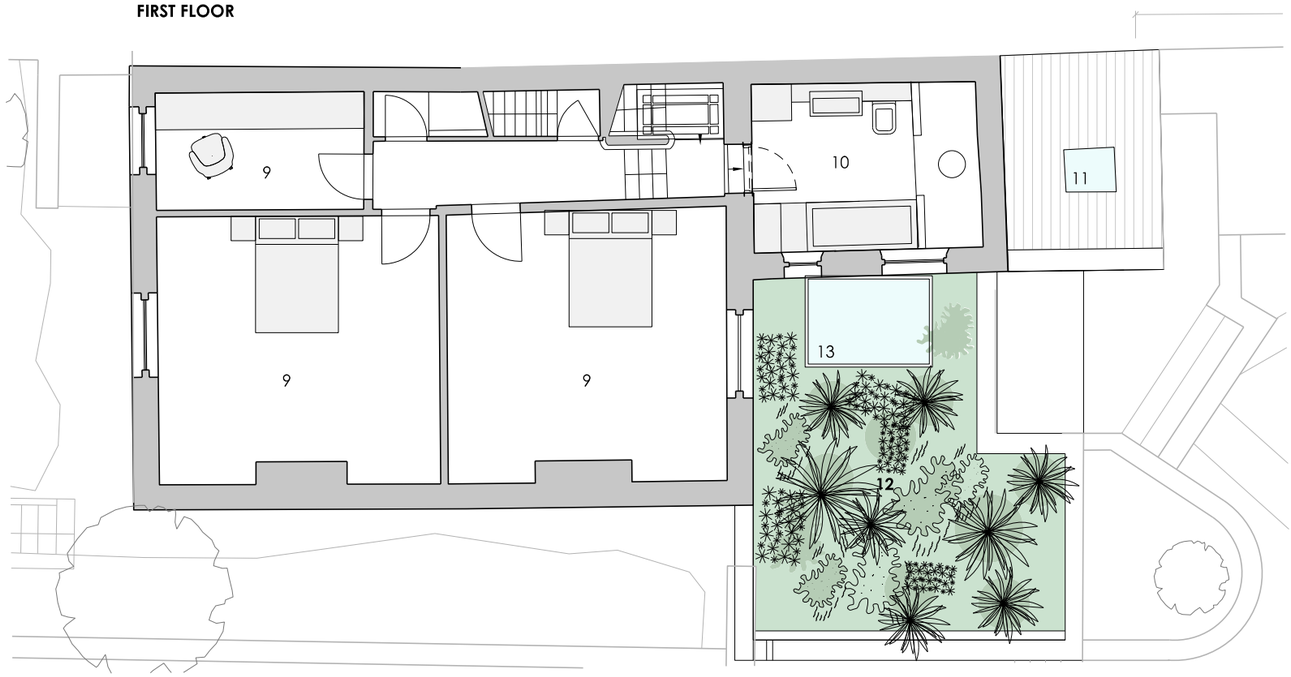

BASEMENT

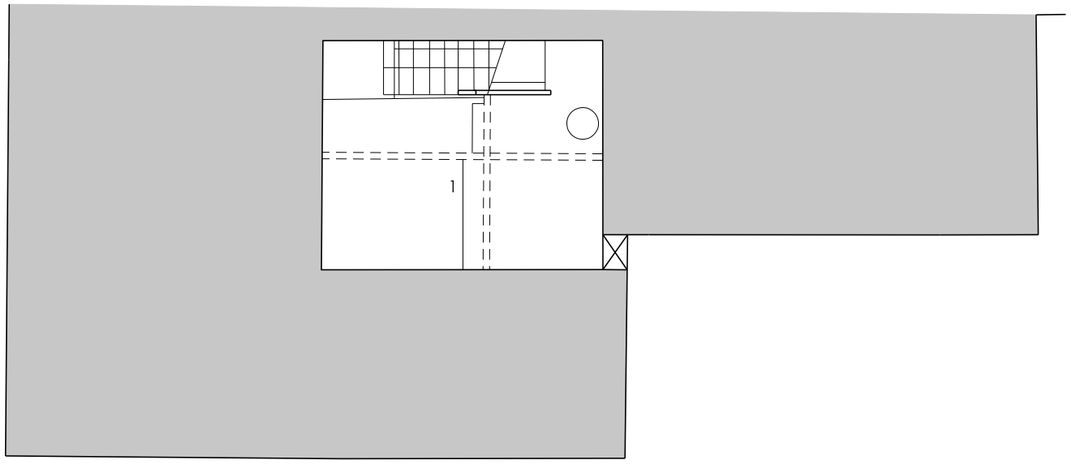

GROUND FLOOR

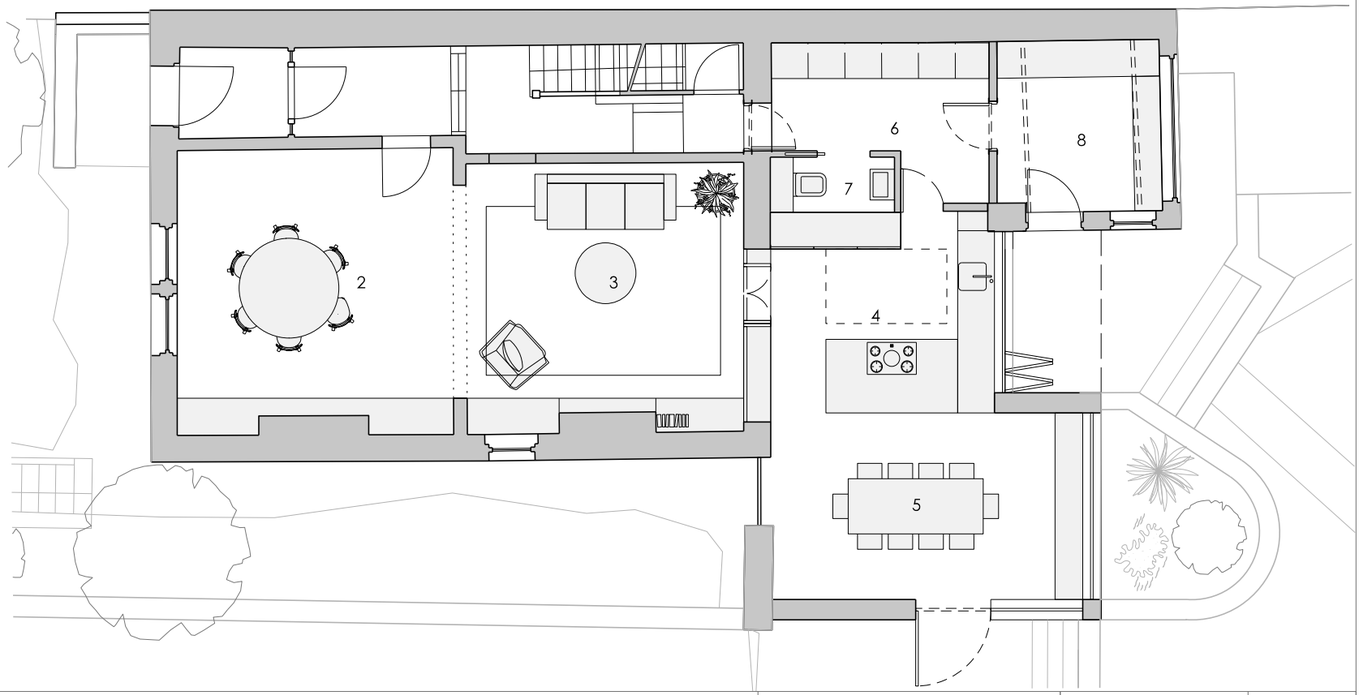

SPATIAL CO-ORDINATION				ISSUE
Rev	Description	By	Chk	Date
01	Porch removed	PODG		12.10.26

All dimensions to be as noted (to be checked on site prior to manufacture). Report any discrepancies to the Architect / C.A.immediately. This drawing is copyright of Gannon Works Limited, drawings are not to be reproduced without written consent.

Scale 1:100

0 1 2 3 5

Key

1. Store
2. Dayroom
3. Lounge
4. Kitchen
5. Dining
6. Utility / Pantry
7. WC
8. Boot Room
9. Bedroom
10. Bathroom
11. Green Roof
12. Skylight

Project	Langholme, Lewisham Road Slaithwaite	Project No.	25-09
		Dwg. No.	L(-2)002
Title	Plans as Proposed	Date	Feb 26
		Scale	1:100 @A3

Rev.	01
By	PODG
Chk.	
App.	

Gannon Works