IF IN ANY DOUBT PLEASE ASK THE ARCHITECT FOR CLARIFICATION.

DO NOT SCALE FROM DRAWING. ALL DIMENSIONS TO BE CHECKED ON SITE

THE COPYRIGHT FOR THESE DRAWINGS REMAINS THE PROPERTY OF THE ARCHITECT. THEY MUST NOT BE REPRODUCED IN ANY WAY WITHOUT THE ARCHITECTS PRIOR WRITTEN CONSENT.

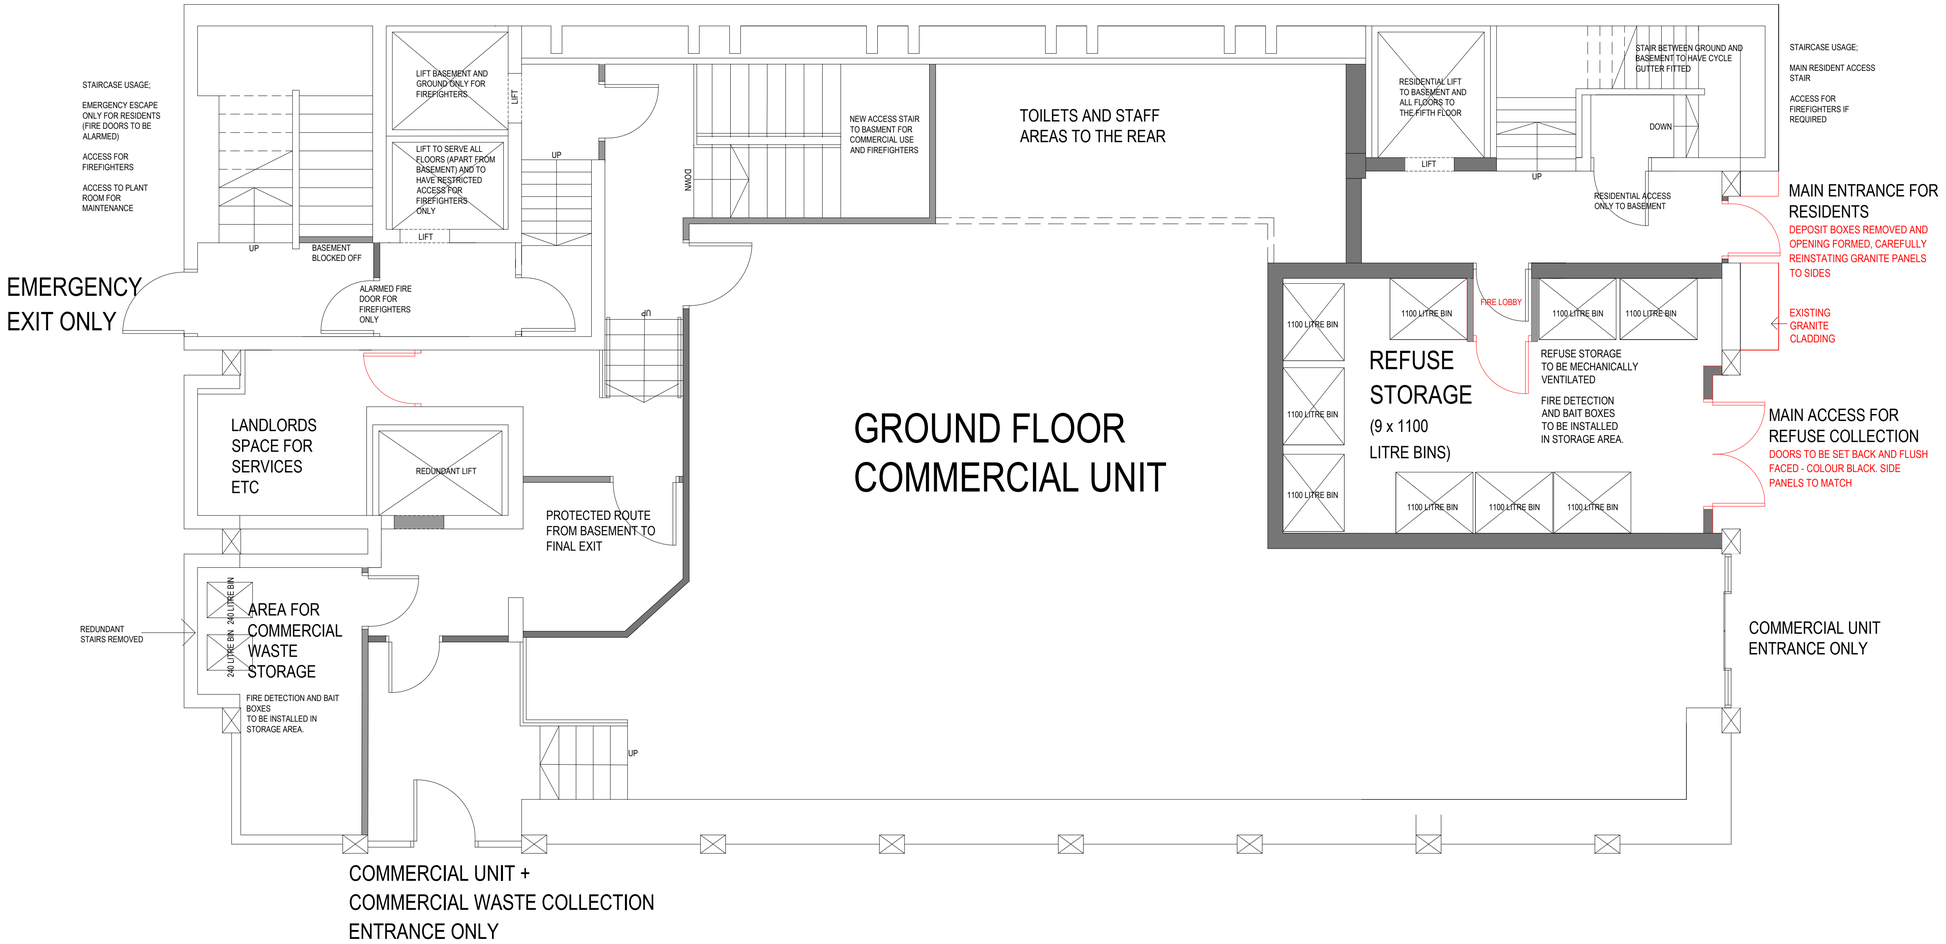

GROUND FLOOR PLAN

northern design partnership

Chartered Architects
The Chapel, Millmoor Road,
Meltham, Holmfirth, HD9 5JU

www.northerndesignpartnership.co.uk
Instagram: @northerndesignp
Telephone: (01484) 854848

client: HD CENTRAL

project: DEVELOPMENT OF FORMER HSBC BANK
2 CLOTH HALL STREET
HUDDERSFIELD
HD1 2EG

drawing: PROPOSED GROUND FLOOR PLAN

revision	notes	date	drawn
E	ACCESS DOORS AMENDED AND INTERNAL REDESIGN	03.26	PB
F	AMENDMENTS TO NEW STREET ENTRANCES AND LANDLORDS SERVICE ROOM	07.26	PB
scale :	1:50 AT A1	03.25	PB

project no.	drawing no.	revision
2412	10	F