
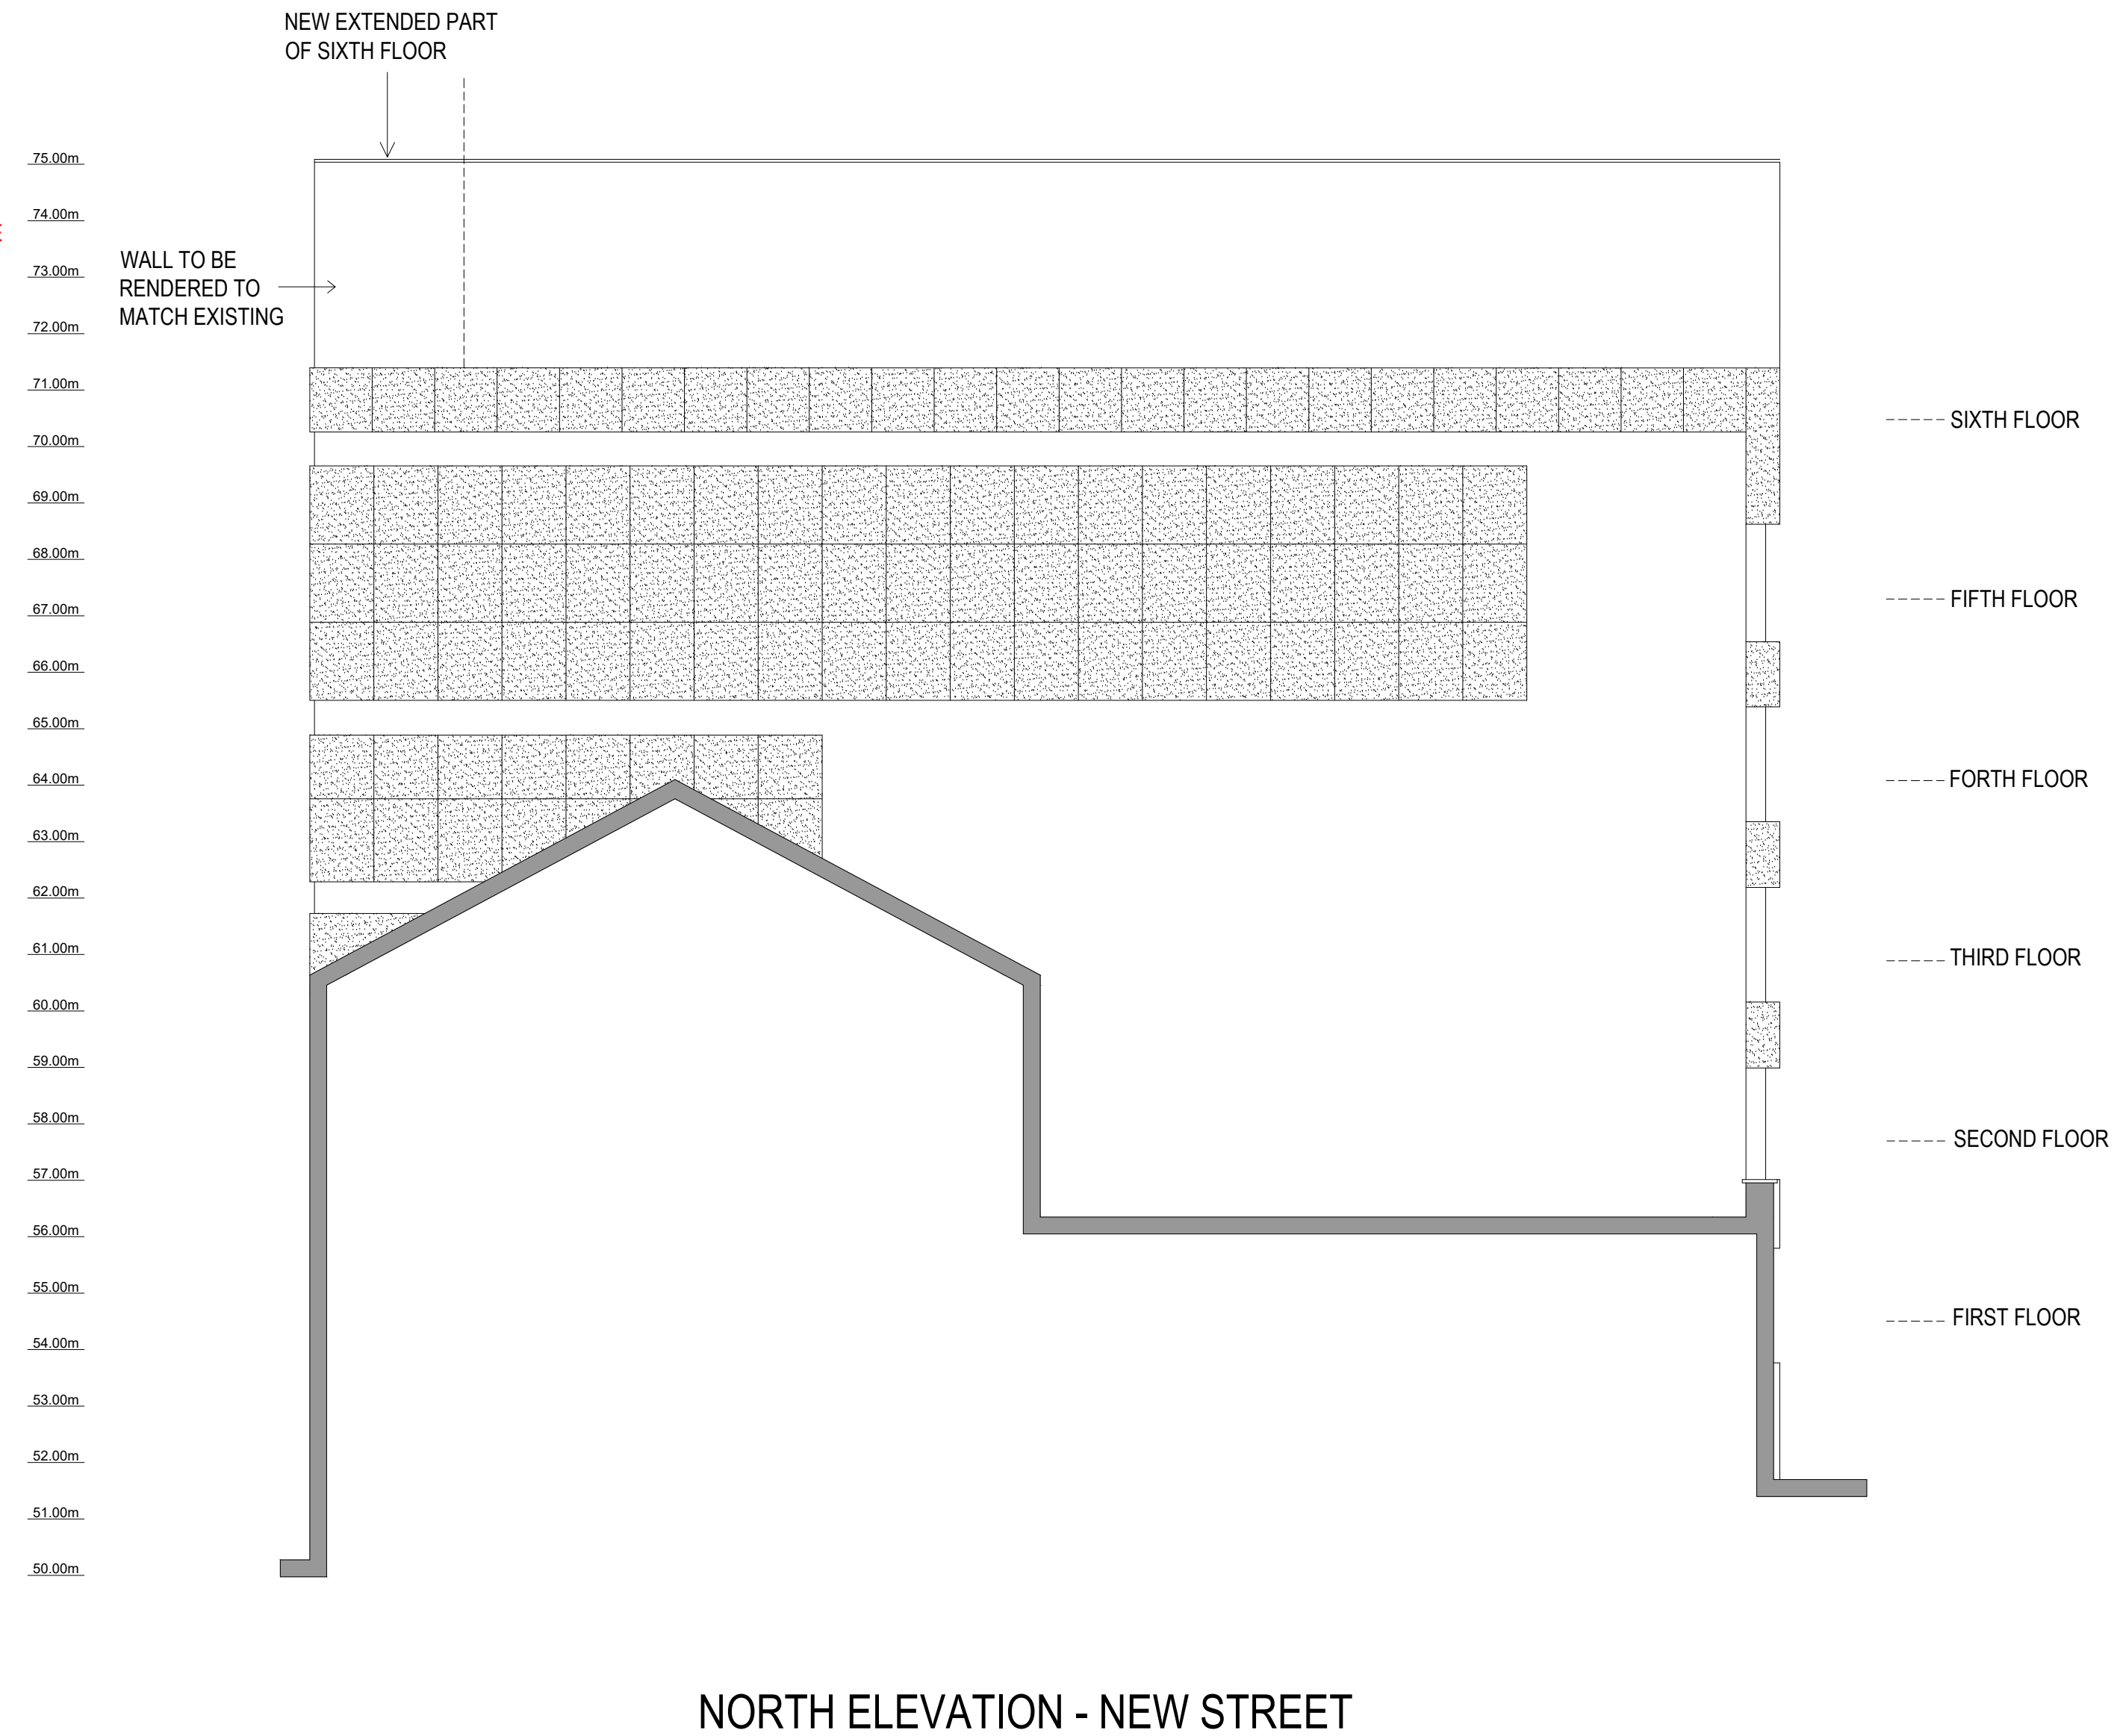
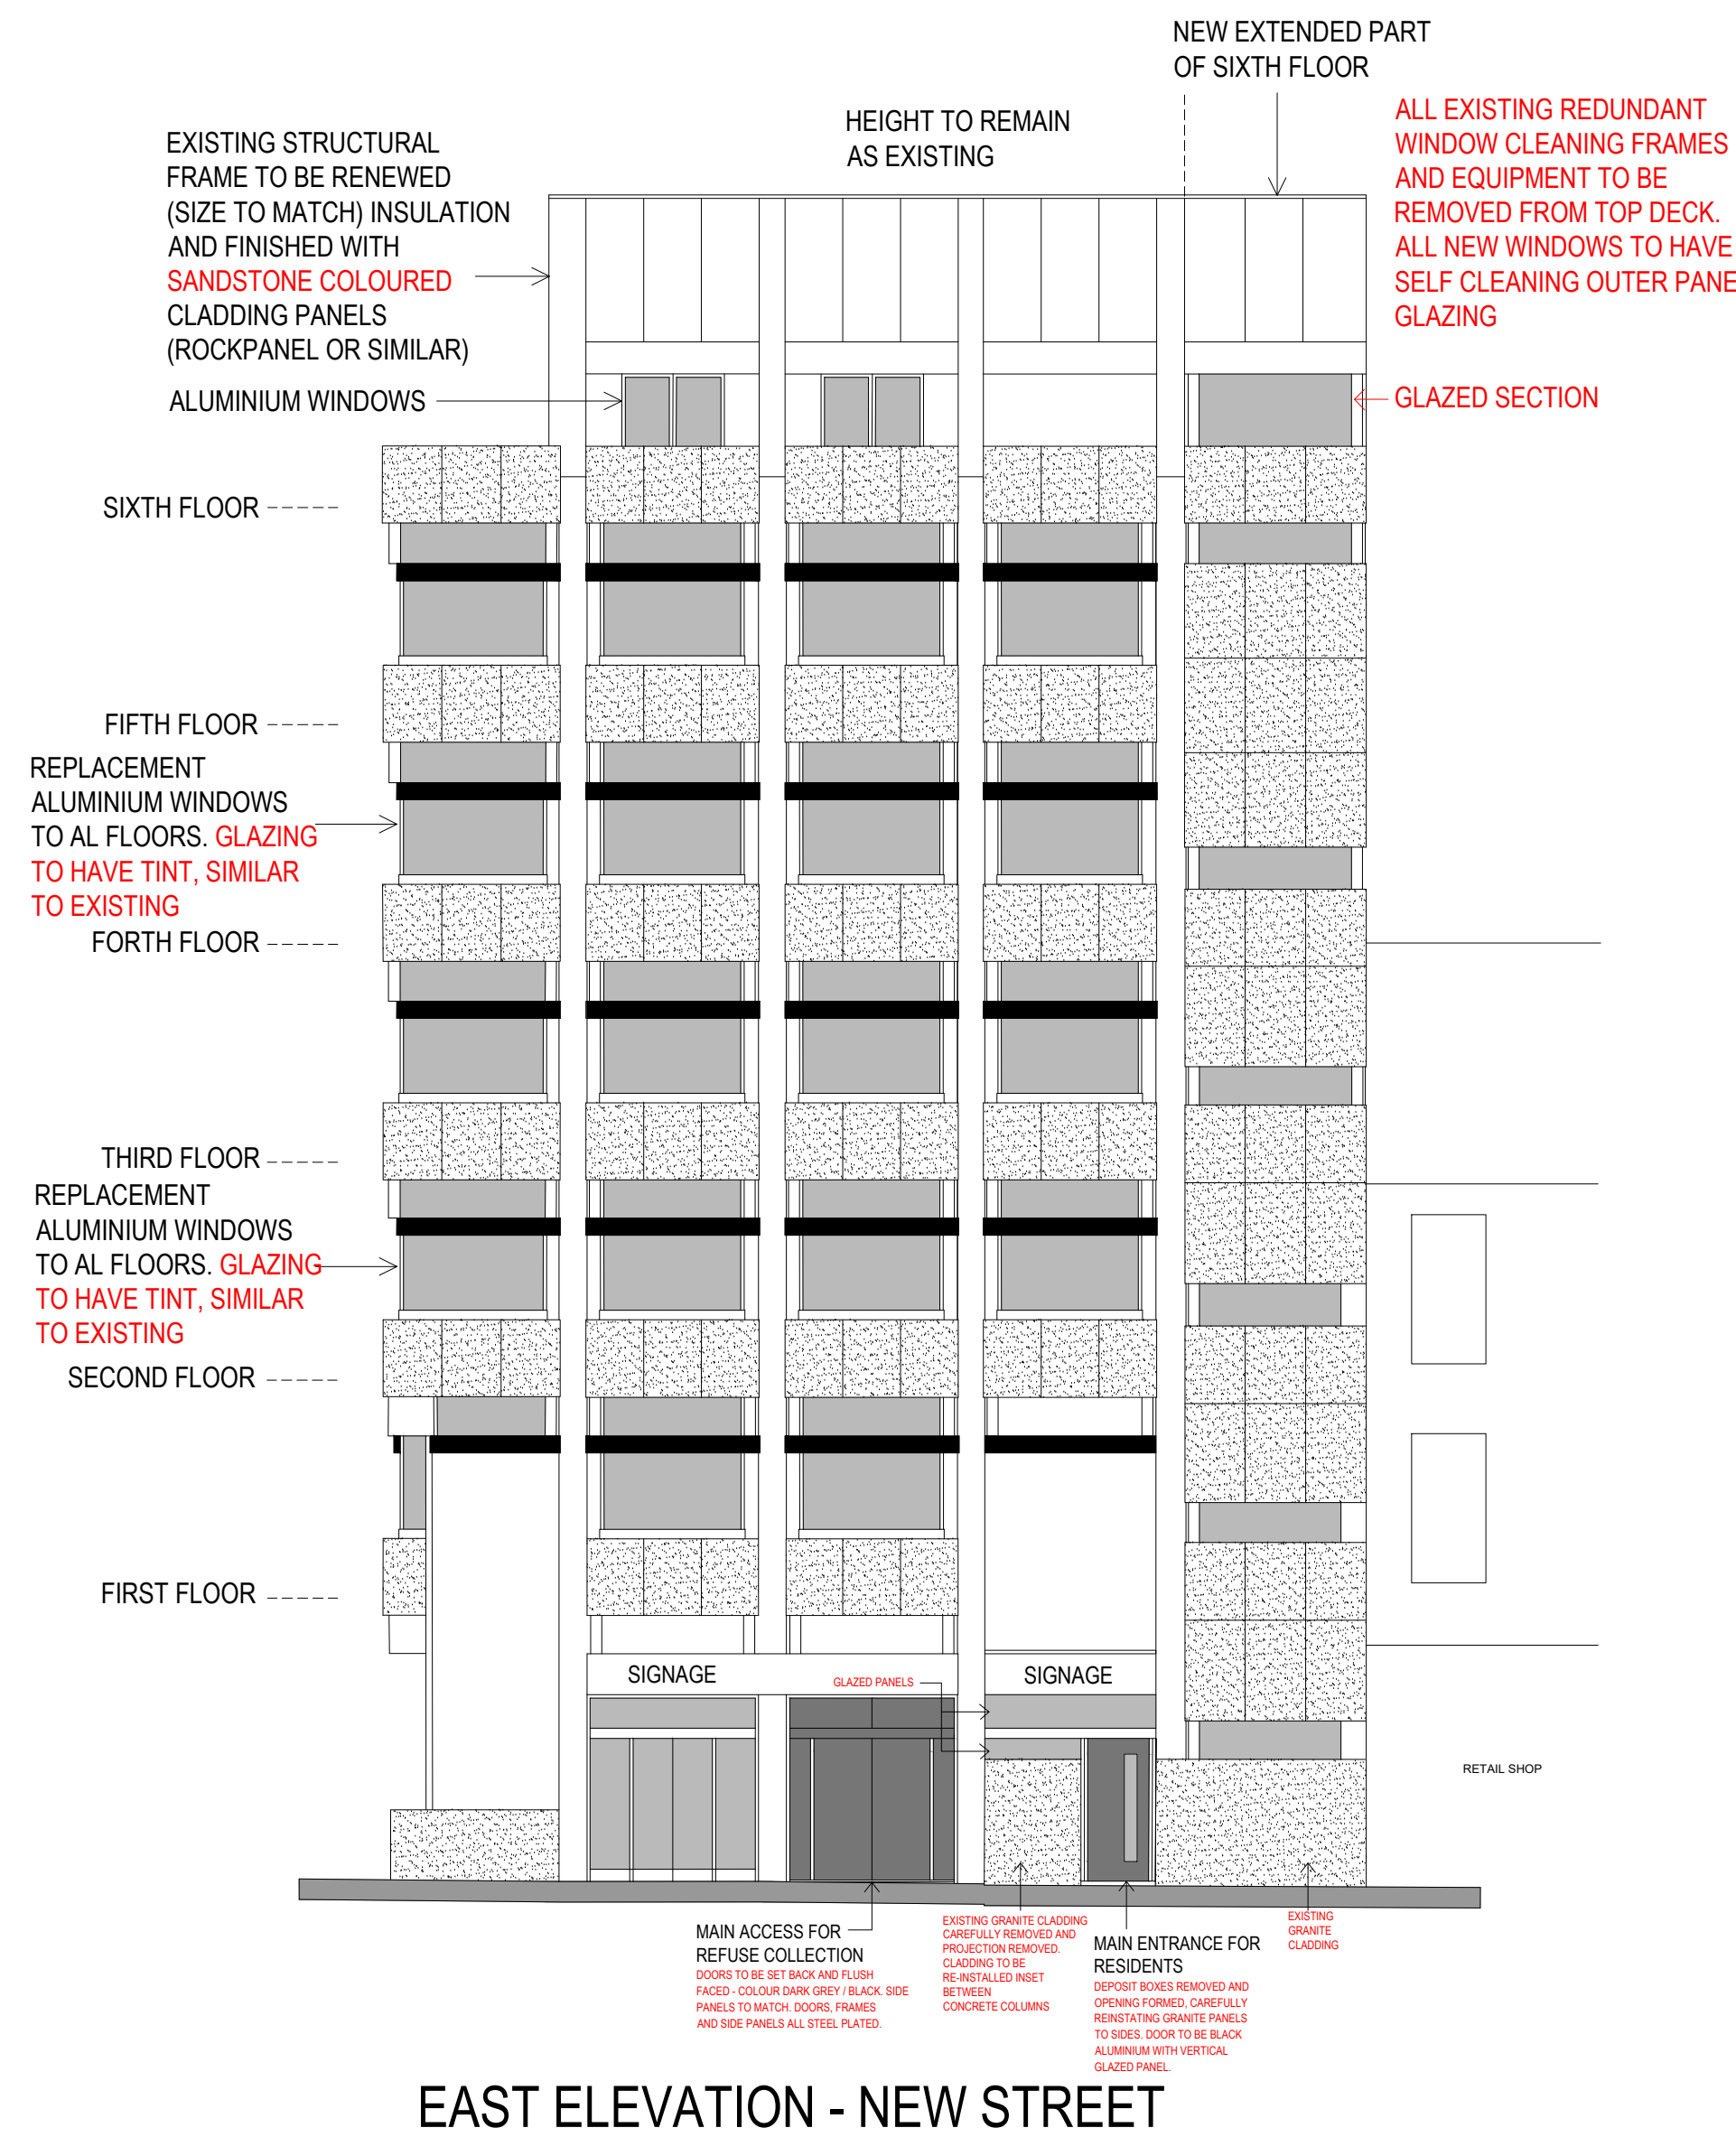


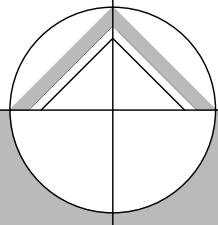


northern design
partnership

Chartered Architects
The Chapel, Millmoor Road,
Meltham, Holmfirth, HD9 5JU

www.northerndesignpartnership.co.uk
Instagram: @northerndesignp
Telephone: (01484) 854848

client	HD CENTRAL		
project	DEVELOPMENT OF FORMER HSBC BANK 2 CLOTH HALL STREET HUDDERSFIELD HD1 2EG		
drawing	PROPOSED ELEVATIONS (NORTH AND EAST)		
revision	notes	date	drawn
A	NOTES AMENDED	05.26	PB
B	GROUND FLOOR ENTRANCES AMENDED AND NOTES ADDED	07.26	PB
C	NOTES ADDED TO EXTERNAL DOORS	07.26	PB
D	NOTES ADDED RE: CLADDING AND WINDOW COLOURS. RESIDENTIAL ENTRANCE AMENDED	09.26	PB
scale :	1:100 AT A1	03.26	PB
project no.	2412	drawing no.	18
		revision	D