NOT FOR CONSTRUCTION
- DRAFT -
FOR COMMENT ONLY

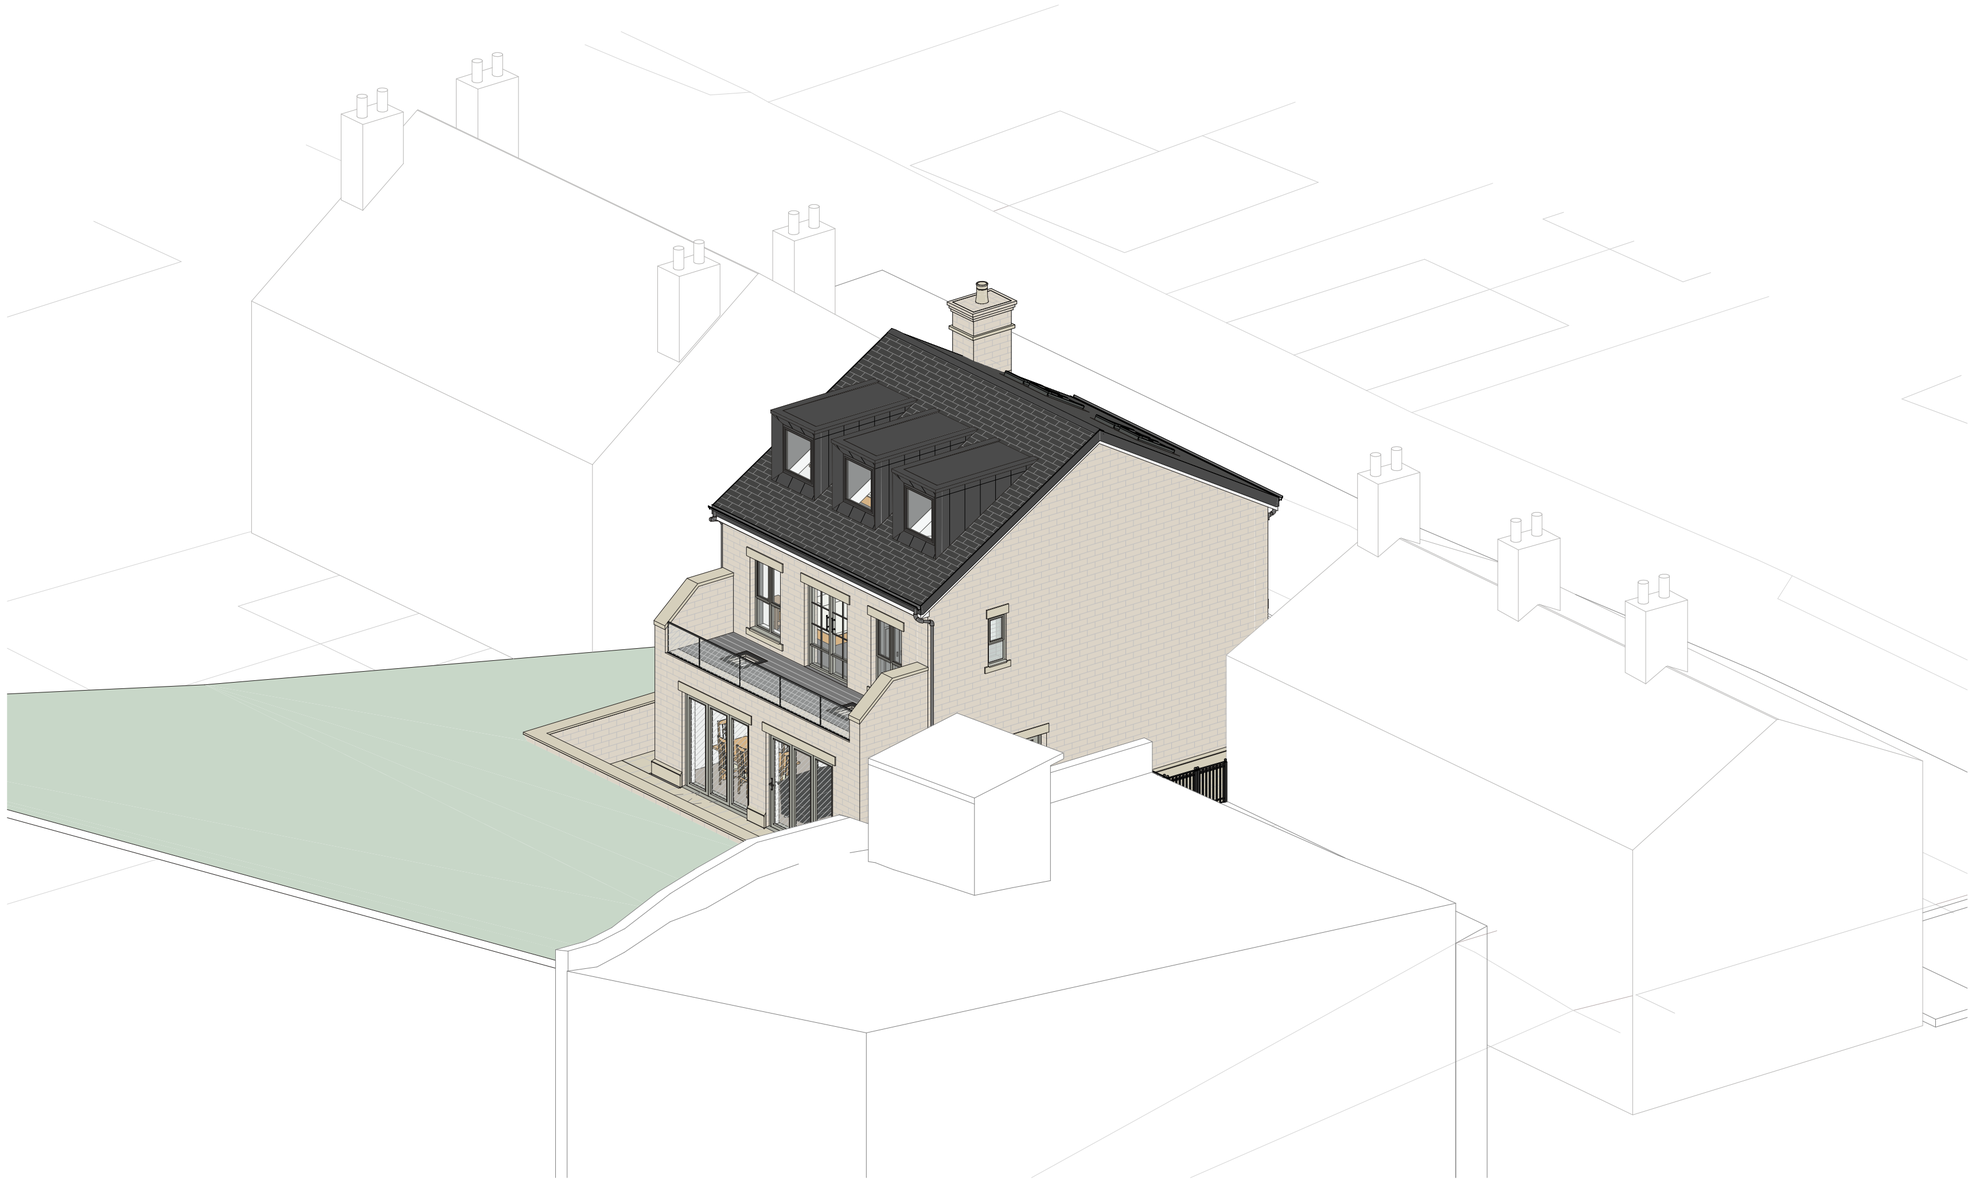

Rear Elevation 3D View

0m 1m 3m 5m
Scale = 1 : 100

Rev	Date	Notes
I	18/06/26	SF & Roof Amends
	14/05/26	Issue to KC

Project Status: For Information

Revision: I

Drawing Number
OP-1300-VS-700-02

Drawing Title
Rear Elevation 3D View

Project
Hightown Lane, Holmfirth.

Client
Mr. Schofield

Job Number	Size	Scale
OP-1300	A2	
Drawn	**Approved**	**Date**
KC	LS	Jan '26

Millson GROUP
www.millsongroup.co.uk
info@millsongroup.co.uk
0161 228 0558

THIS DRAWING REMAINS THE **COPYRIGHT OF MILLSON GROUP LTD.** AND IT **MUST NOT** BE COPIED OR REPRODUCED WITHOUT WRITTEN CONSENT.

ALL SETTING OUT, DIMENSIONS AND LEVELS SHOULD ONLY BE TAKEN FROM THE FIGURED DIMENSION VALUES STATED ON THE DRAWING. **NO ATTEMPT SHOULD BE MADE TO SCALE FROM THE DRAWING MANUALLY. ALWAYS ASK IF YOU REQUIRE MORE INFORMATION.**

ANY VARIATION BETWEEN DRAWINGS AND SITE CONDITIONS ARE TO BE REPORTED TO MILLSON GROUP LTD. IMMEDIATELY. ALL CONTRACTORS MUST VISIT THE SITE AND ARE SOLELY RESPONSIBLE FOR TAKING AND CHECKING ALL DIMENSIONS RELATIVE TO THE WORK THEY ARE REQUIRED TO CARRY OUT.

THIS DRAWING MUST NOT BE USED ON SITE UNLESS ISSUED FOR CONSTRUCTION.