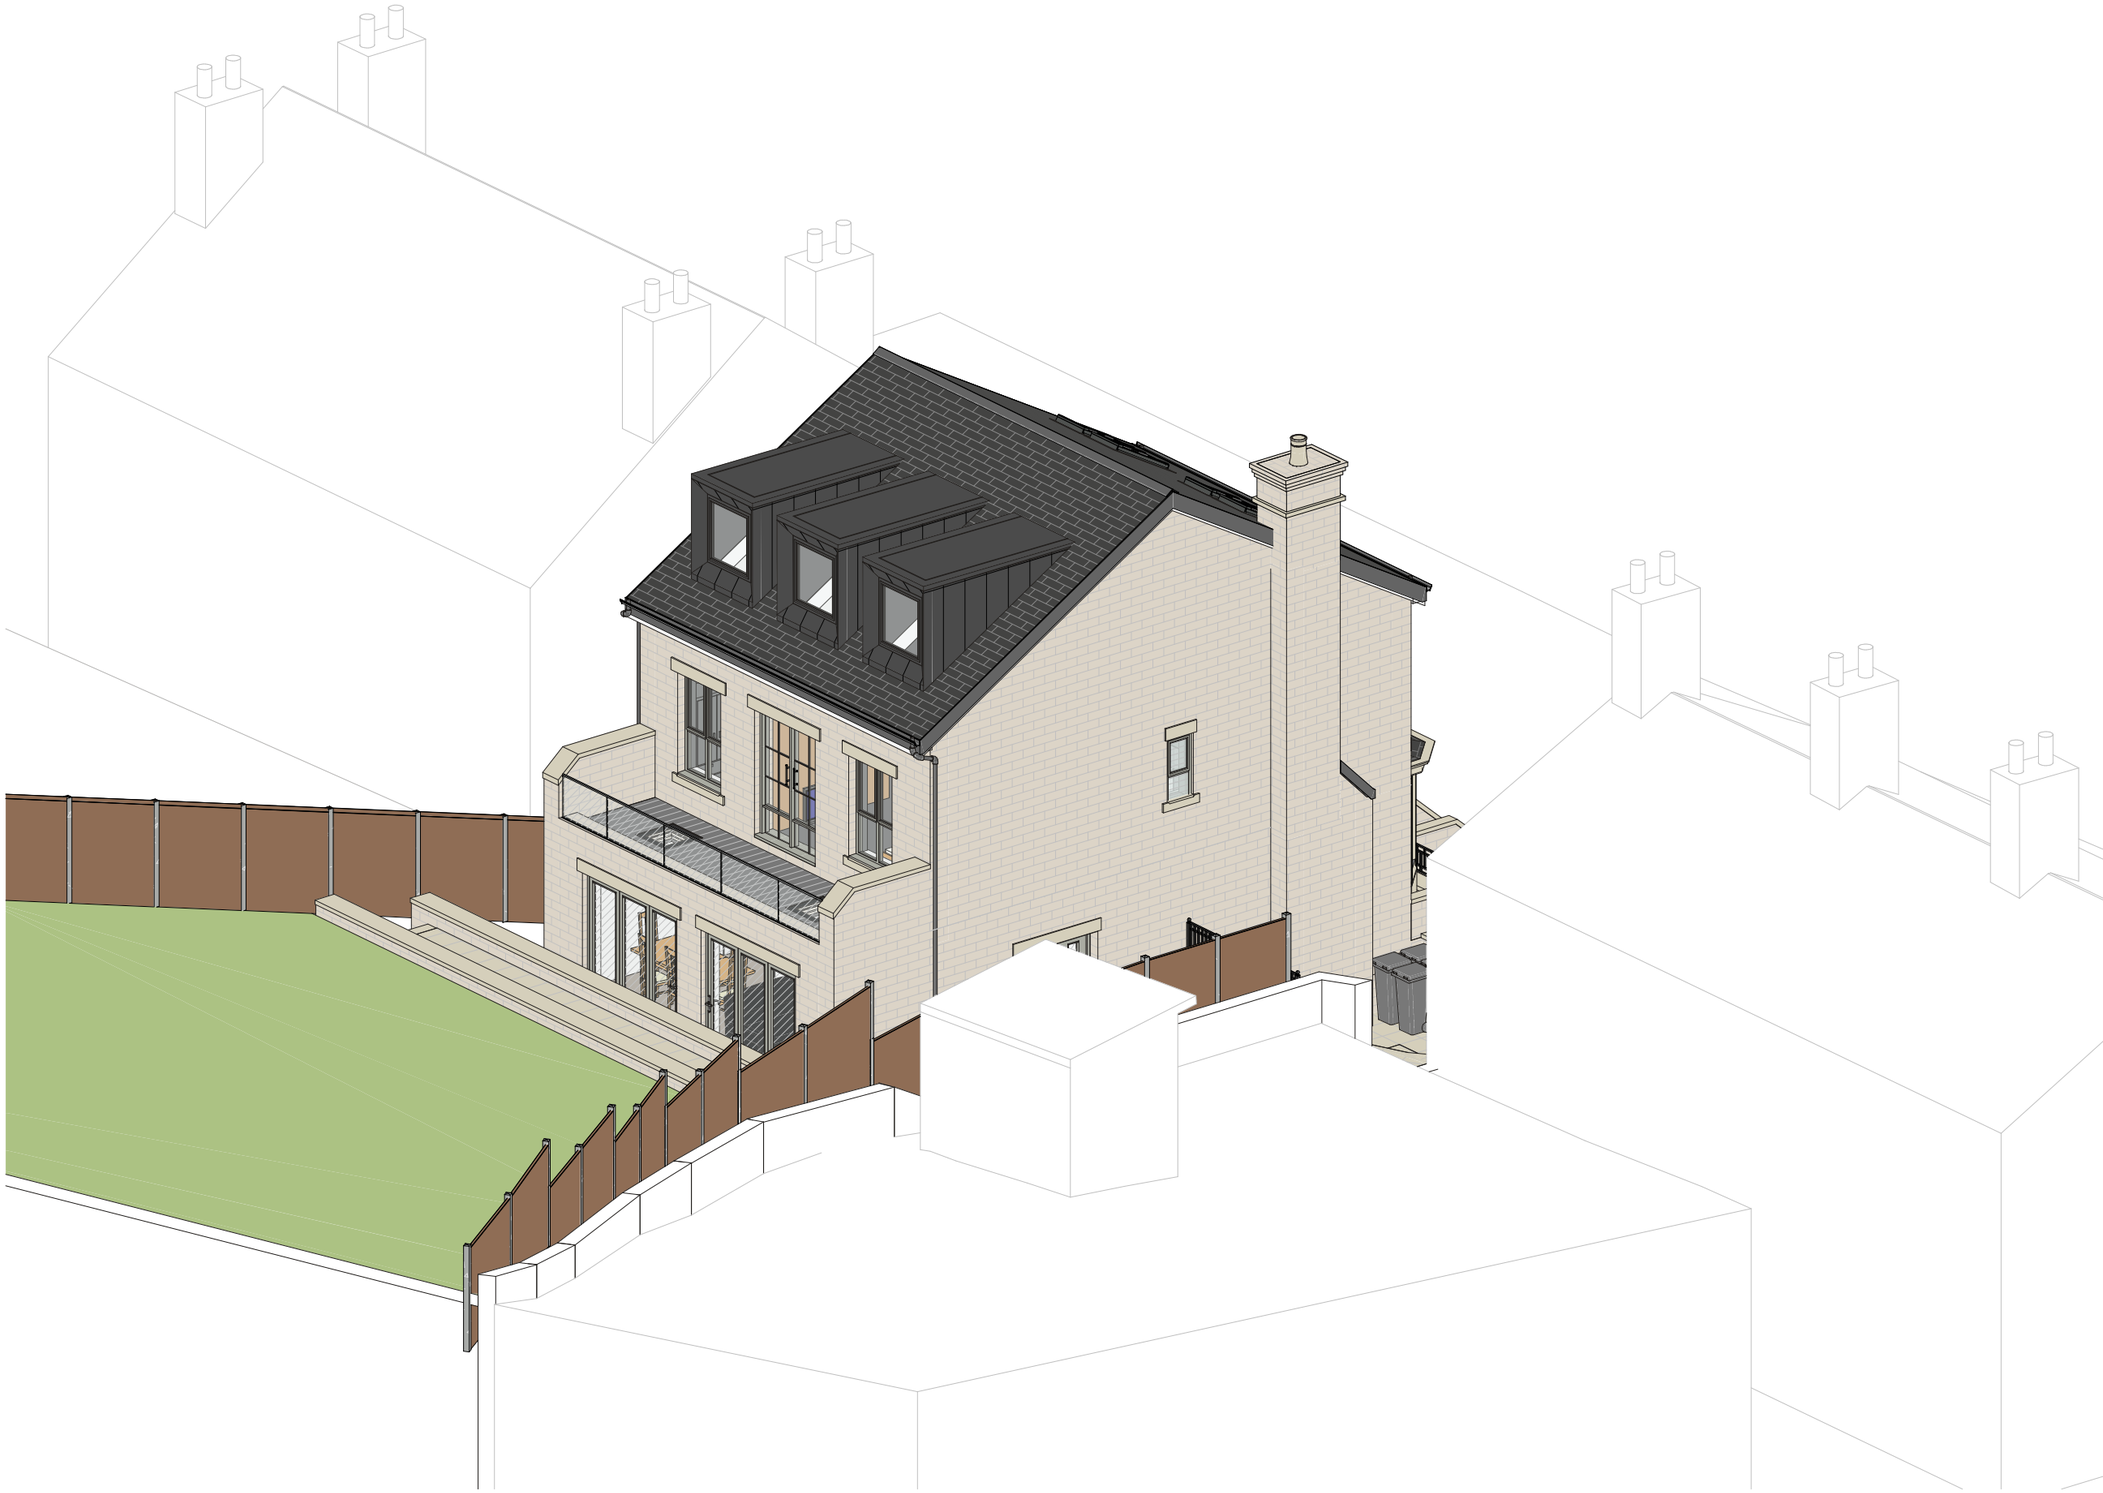

Rear Elevation 3D View

0m 1m 3m 5m

Scale = 1 : 100

Rev	Date	Notes
3	Aug '26	Planning Resubmission
2	18/06/26	SF & Roof Amends
1	14/05/26	Issue to KC

Project Status: Planning

Revision: 3

Drawing Number

OP-1300-VS-700-02

Drawing Title

Rear Elevation 3D View

Project

Hightown Lane, Holmfirth.

Client

Mr. Schofield

Job Number	Size	Scale
OP-1300	A3	
Drawn	**Approved**	**Date**
KC	LS	Jan '26

Millson GROUP

www.millsongroup.co.uk
info@millsongroup.co.uk
0161 228 0558

THIS DRAWING REMAINS THE **COPYRIGHT OF MILLSON GROUP LTD.** AND IT **MUST NOT** BE COPIED OR REPRODUCED WITHOUT WRITTEN CONSENT.

ALL SETTING OUT, DIMENSIONS AND LEVELS SHOULD ONLY BE TAKEN FROM THE FIGURED DIMENSION VALUES STATED ON THE DRAWING; **NO ATTEMPT SHOULD BE MADE TO SCALE FROM THE DRAWING MANUALLY. ALWAYS ASK IF YOU REQUIRE MORE INFORMATION.**

ANY VARIATION BETWEEN DRAWINGS AND SITE CONDITIONS ARE TO BE REPORTED TO MILLSON GROUP LTD. IMMEDIATELY. ALL CONTRACTORS MUST VISIT THE SITE AND ARE SOLELY RESPONSIBLE FOR TAKING AND CHECKING ALL DIMENSIONS RELATIVE TO THE WORK THEY ARE REQUIRED TO CARRY OUT.

THIS DRAWING MUST NOT BE USED ON SITE UNLESS ISSUED FOR CONSTRUCTION.