This Drawing is a Copyright of
CRONIN DEVELOPMENT CONSULTANCY LIMITED
Do Not Scale from this Drawing.
Use figured dimensions ONLY. If in doubt ASK!
ALL dimensions to be checked on site before work commences.
ANY discrepancies are to reported immediatley.
This drawing to be read in conjunction with all Project and Consultants Performance Specifications, Structural / Civil Engineers drawings / calculations, and any Specialist Sub-Contractors Designed Element drawings.

1m 10m

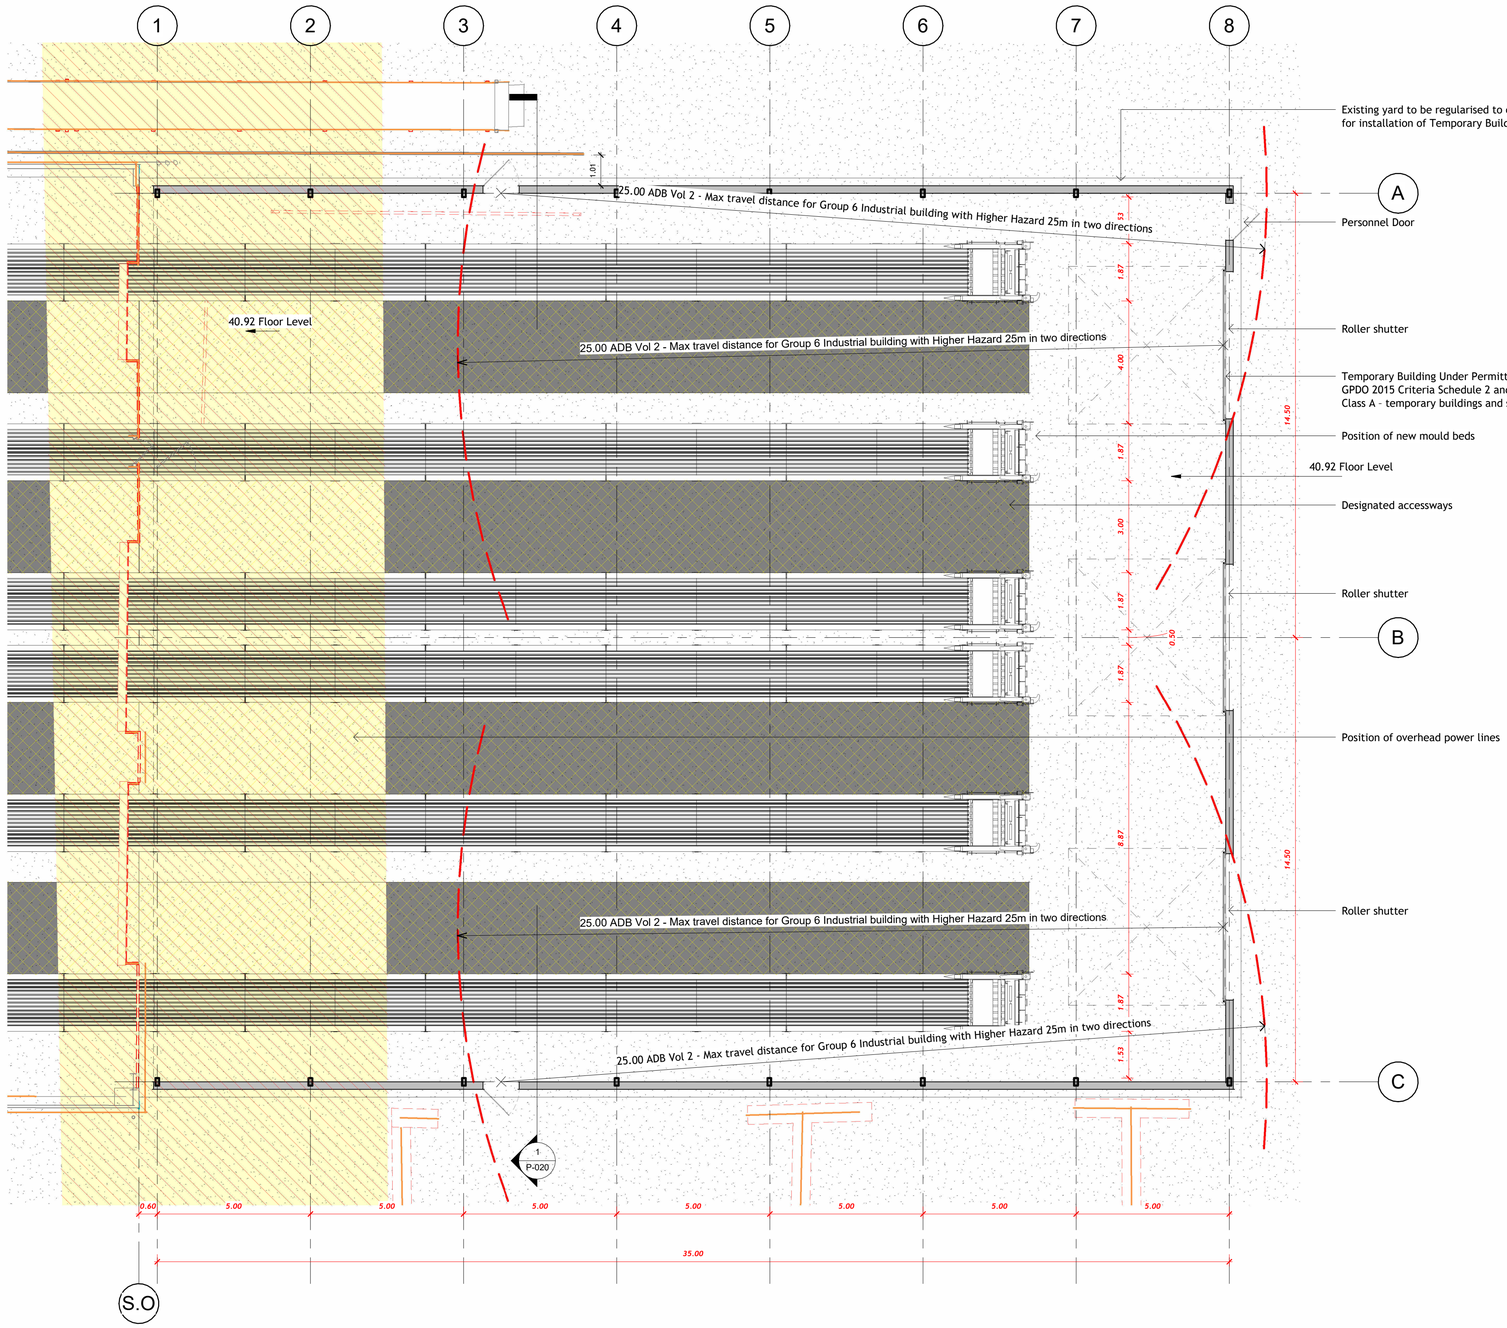

Dtl A - Enlarged Plan
1 : 100

Rev	Date	Description	Issued by
1	25/03/26	PLANNING APPLICATION - Certificate of Lawfulness	AJC

CIAT CHARTERED PRACTICE

Cronin Development Consultancy Limited
53 Springfield Crescent, Walmley, Sutton Coldfield, West Midlands, B76 2SS
t: 0121 240 7730 m: 07957 465624
e: andy.cronin@cronindc.co.uk

PROJECT
Longley Concrete Products Limited, Ravensthorpe Road, Dewsbury WF12 9EF

TITLE
PLANNING - Enlarged Temporay Building Plan

CLIENT
Ibstock Brick Limited

STATUS
PLANNING APPLICATION

DRAWN BY	CHECKED BY	DATE
AJC	AJC	25/03/26

SCALE (@ A1)	PROJECT NUMBER
1 : 100	24-010

DRAWING NUMBER	REV
P-005	1

25/03/2026 09:02:00