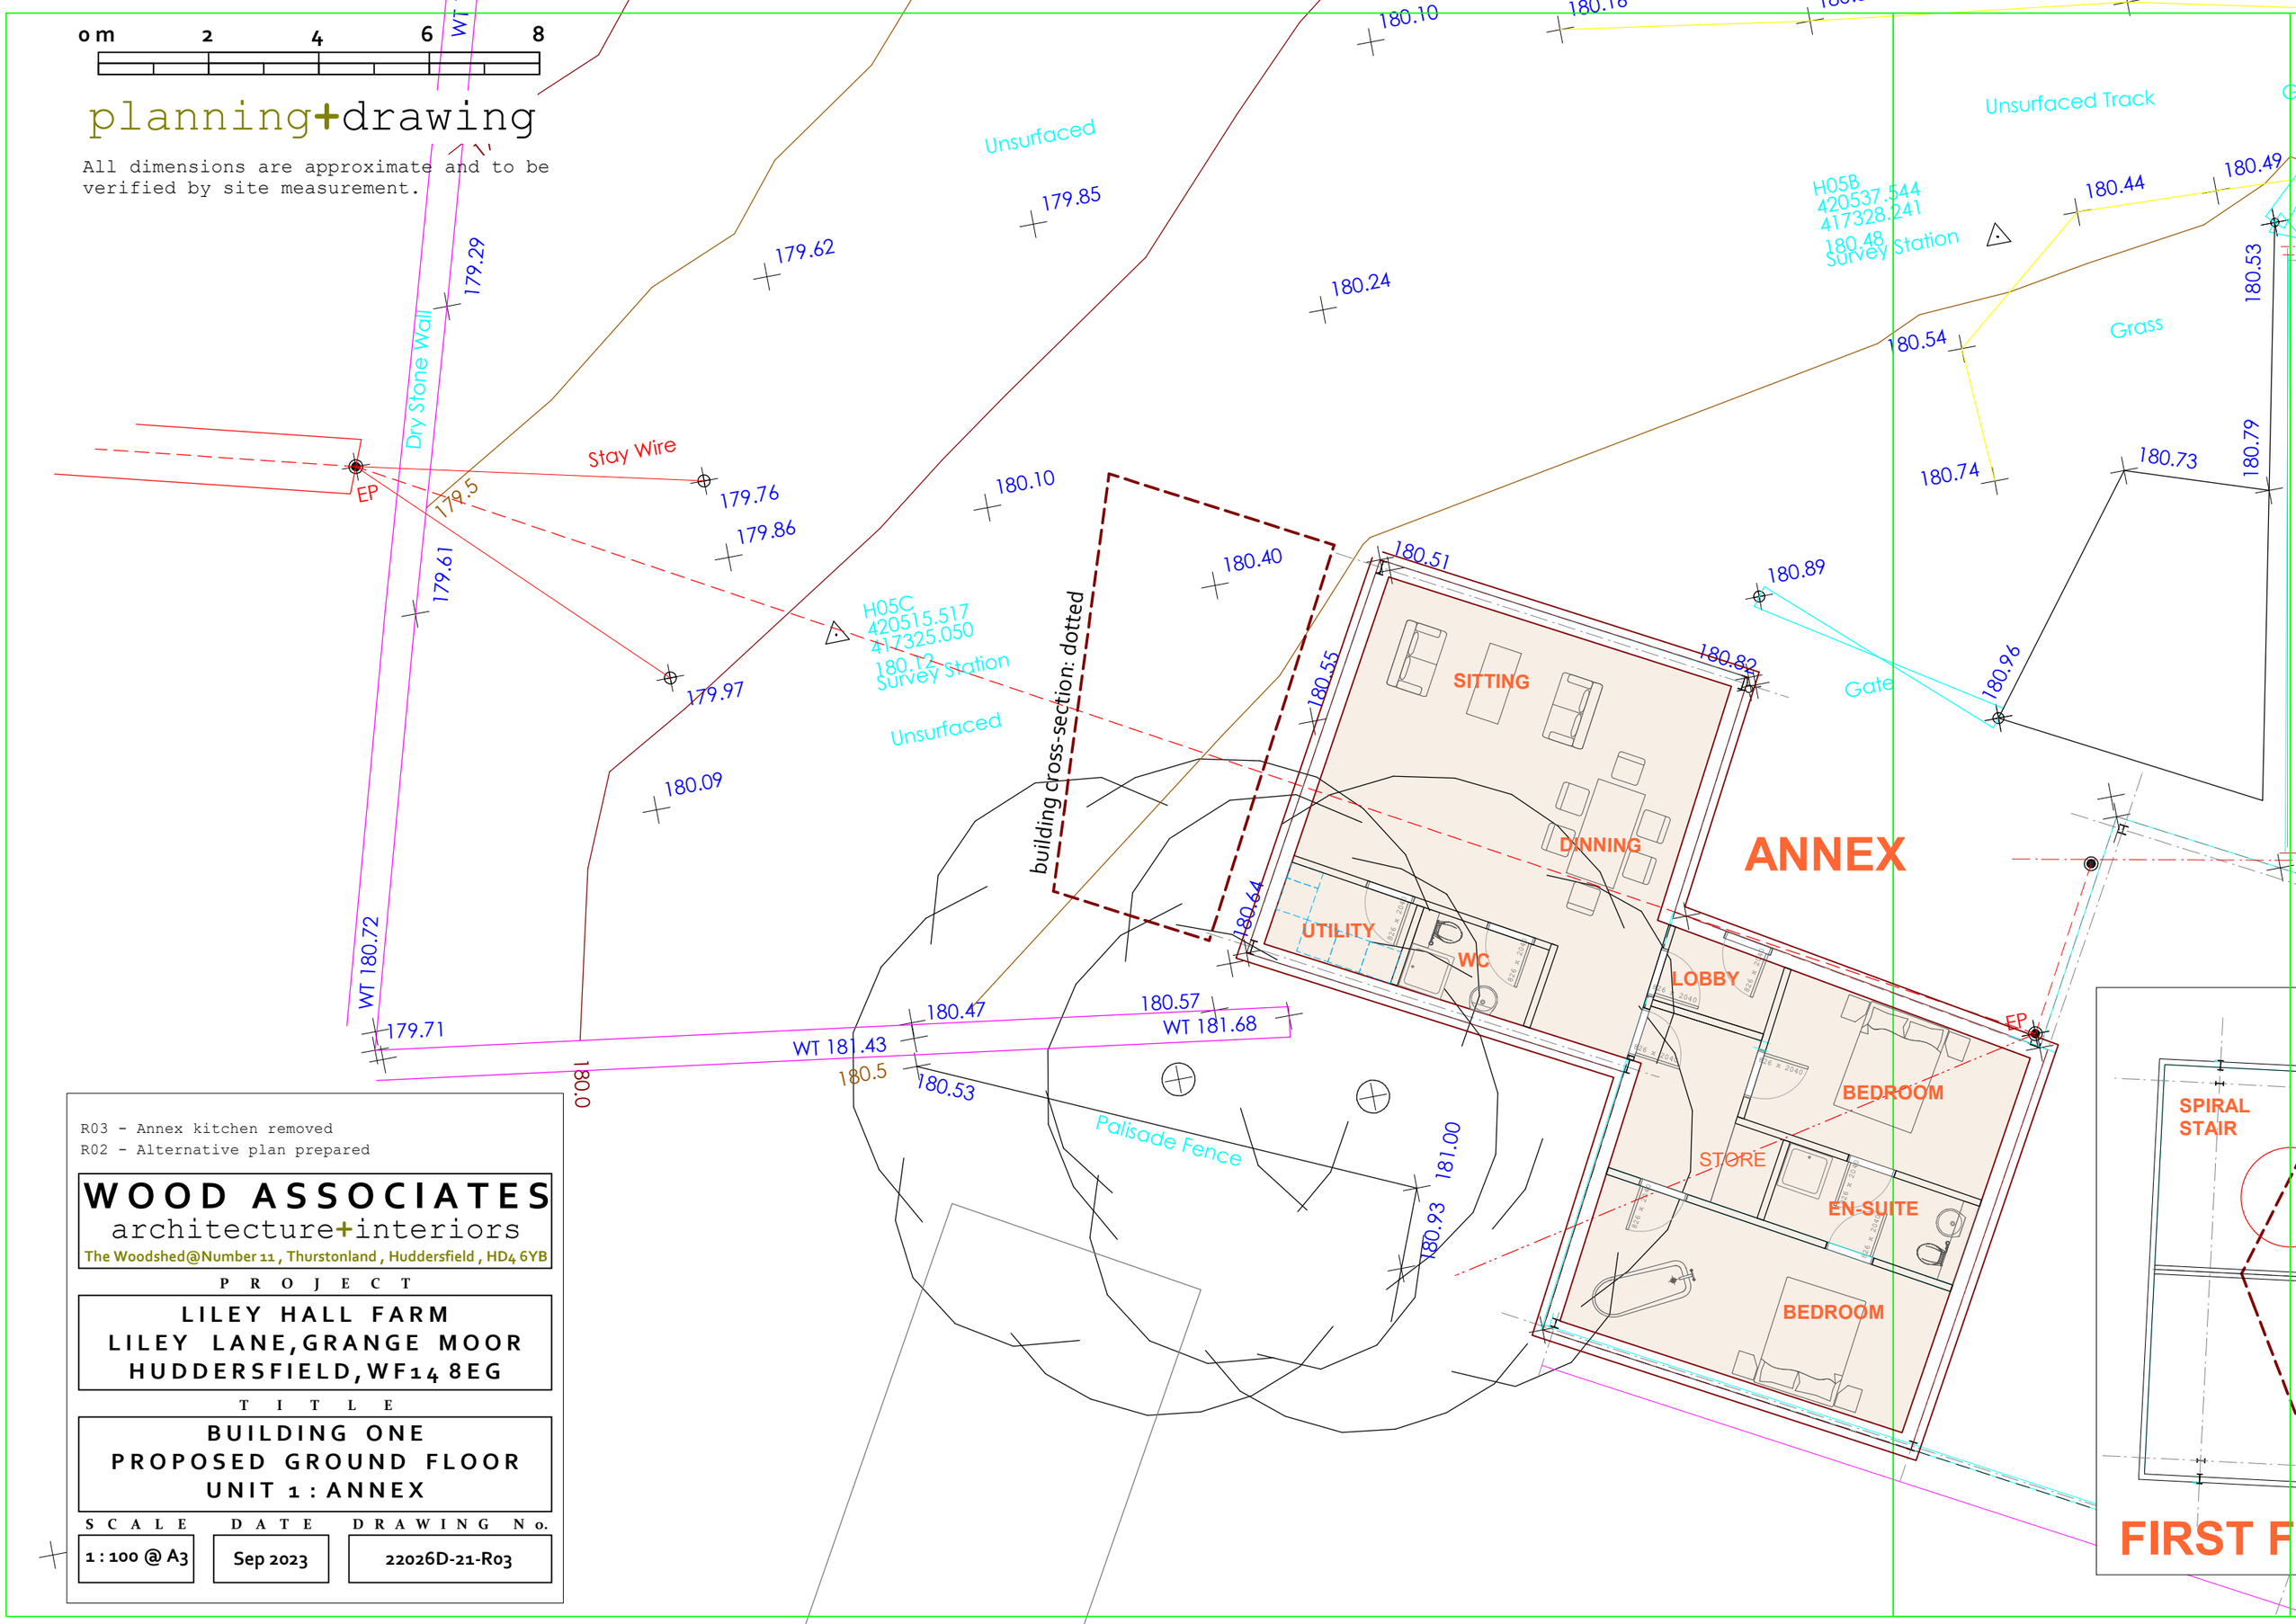


R03 - Annex kitchen removed
R02 - Alternative plan prepared

**WOOD ASSOCIATES**
architecture+interiors
The Woodshed@Number 11 , Thurstonland , Huddersfield , HD4 6YB

P R O J E C T

LILEY HALL FARM
LILEY LANE,GRANGE MOOR
HUDDERSFIELD,WF14 8EG

T I T L E

BUILDING ONE
PROPOSED GROUND FLOOR
UNIT 1 : ANNEX

| SCALE | DATE | DRAWING No. |
|---|---|---|
| 1 : 100 @ A3 | Sep 2023 | 22026D-21-R03 |