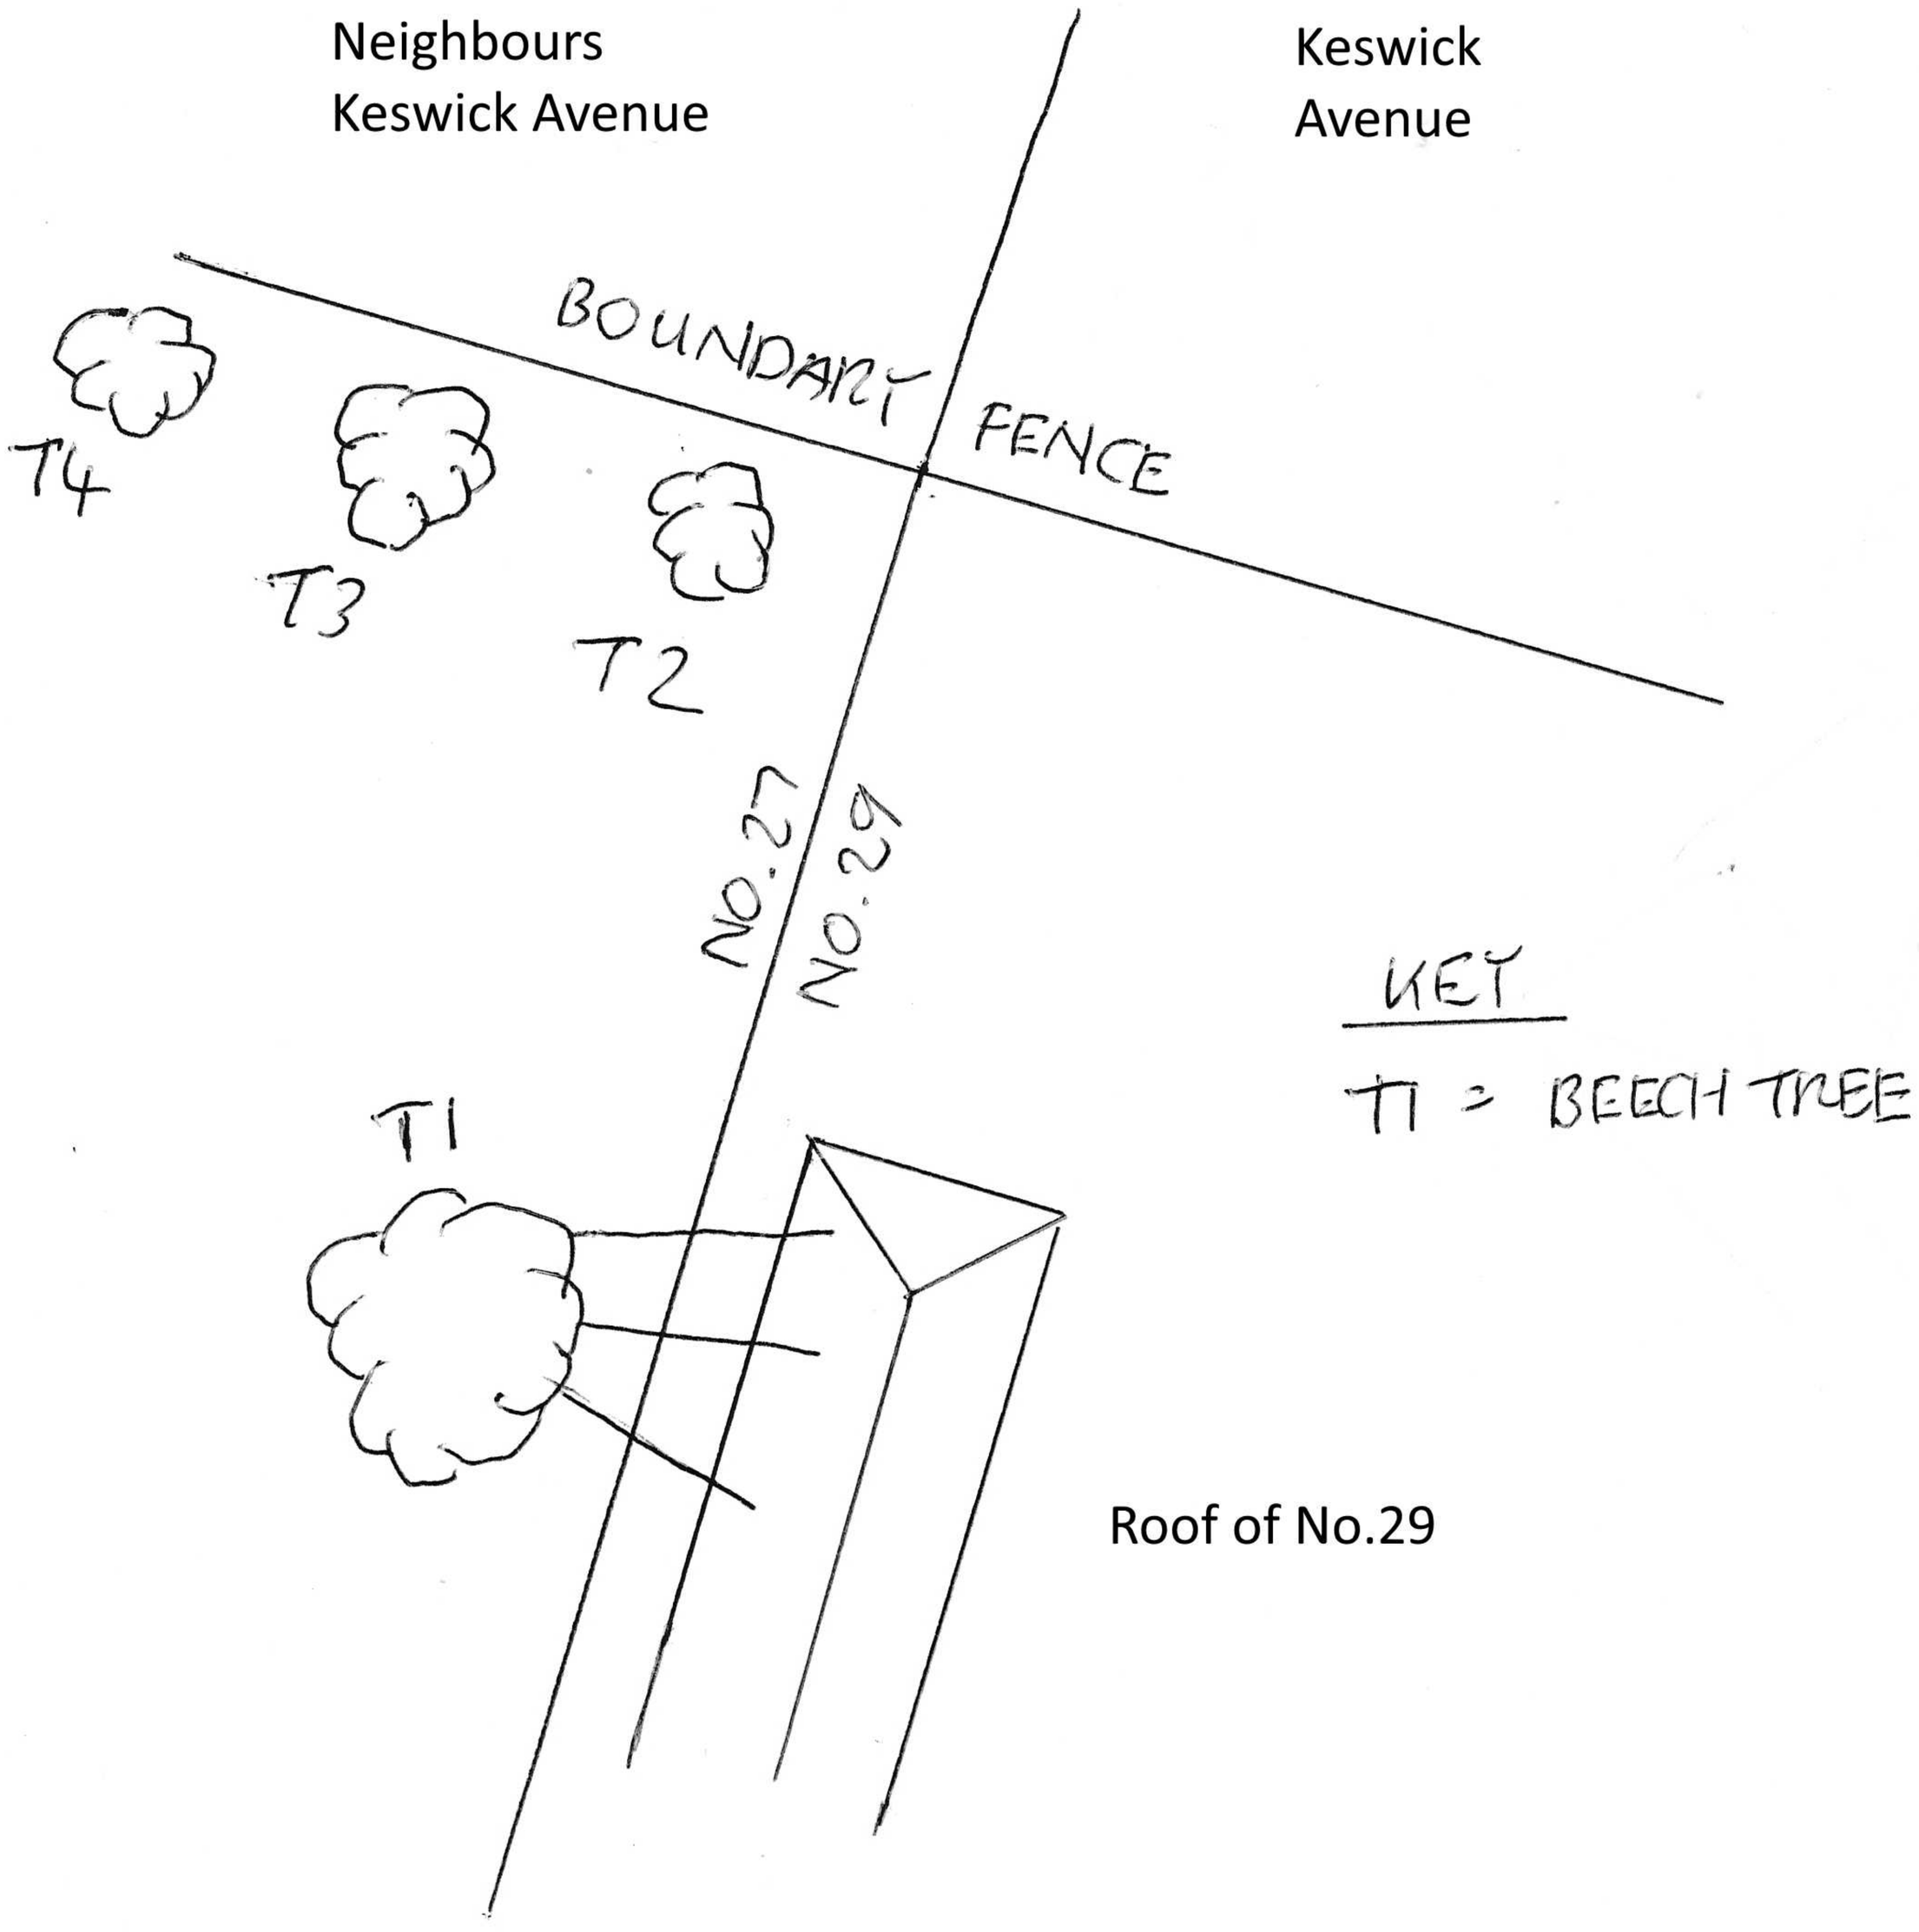Crown Lifting Sketch Plan Application For No. 27/29 Gatesgarth Crescent HD3 3LG