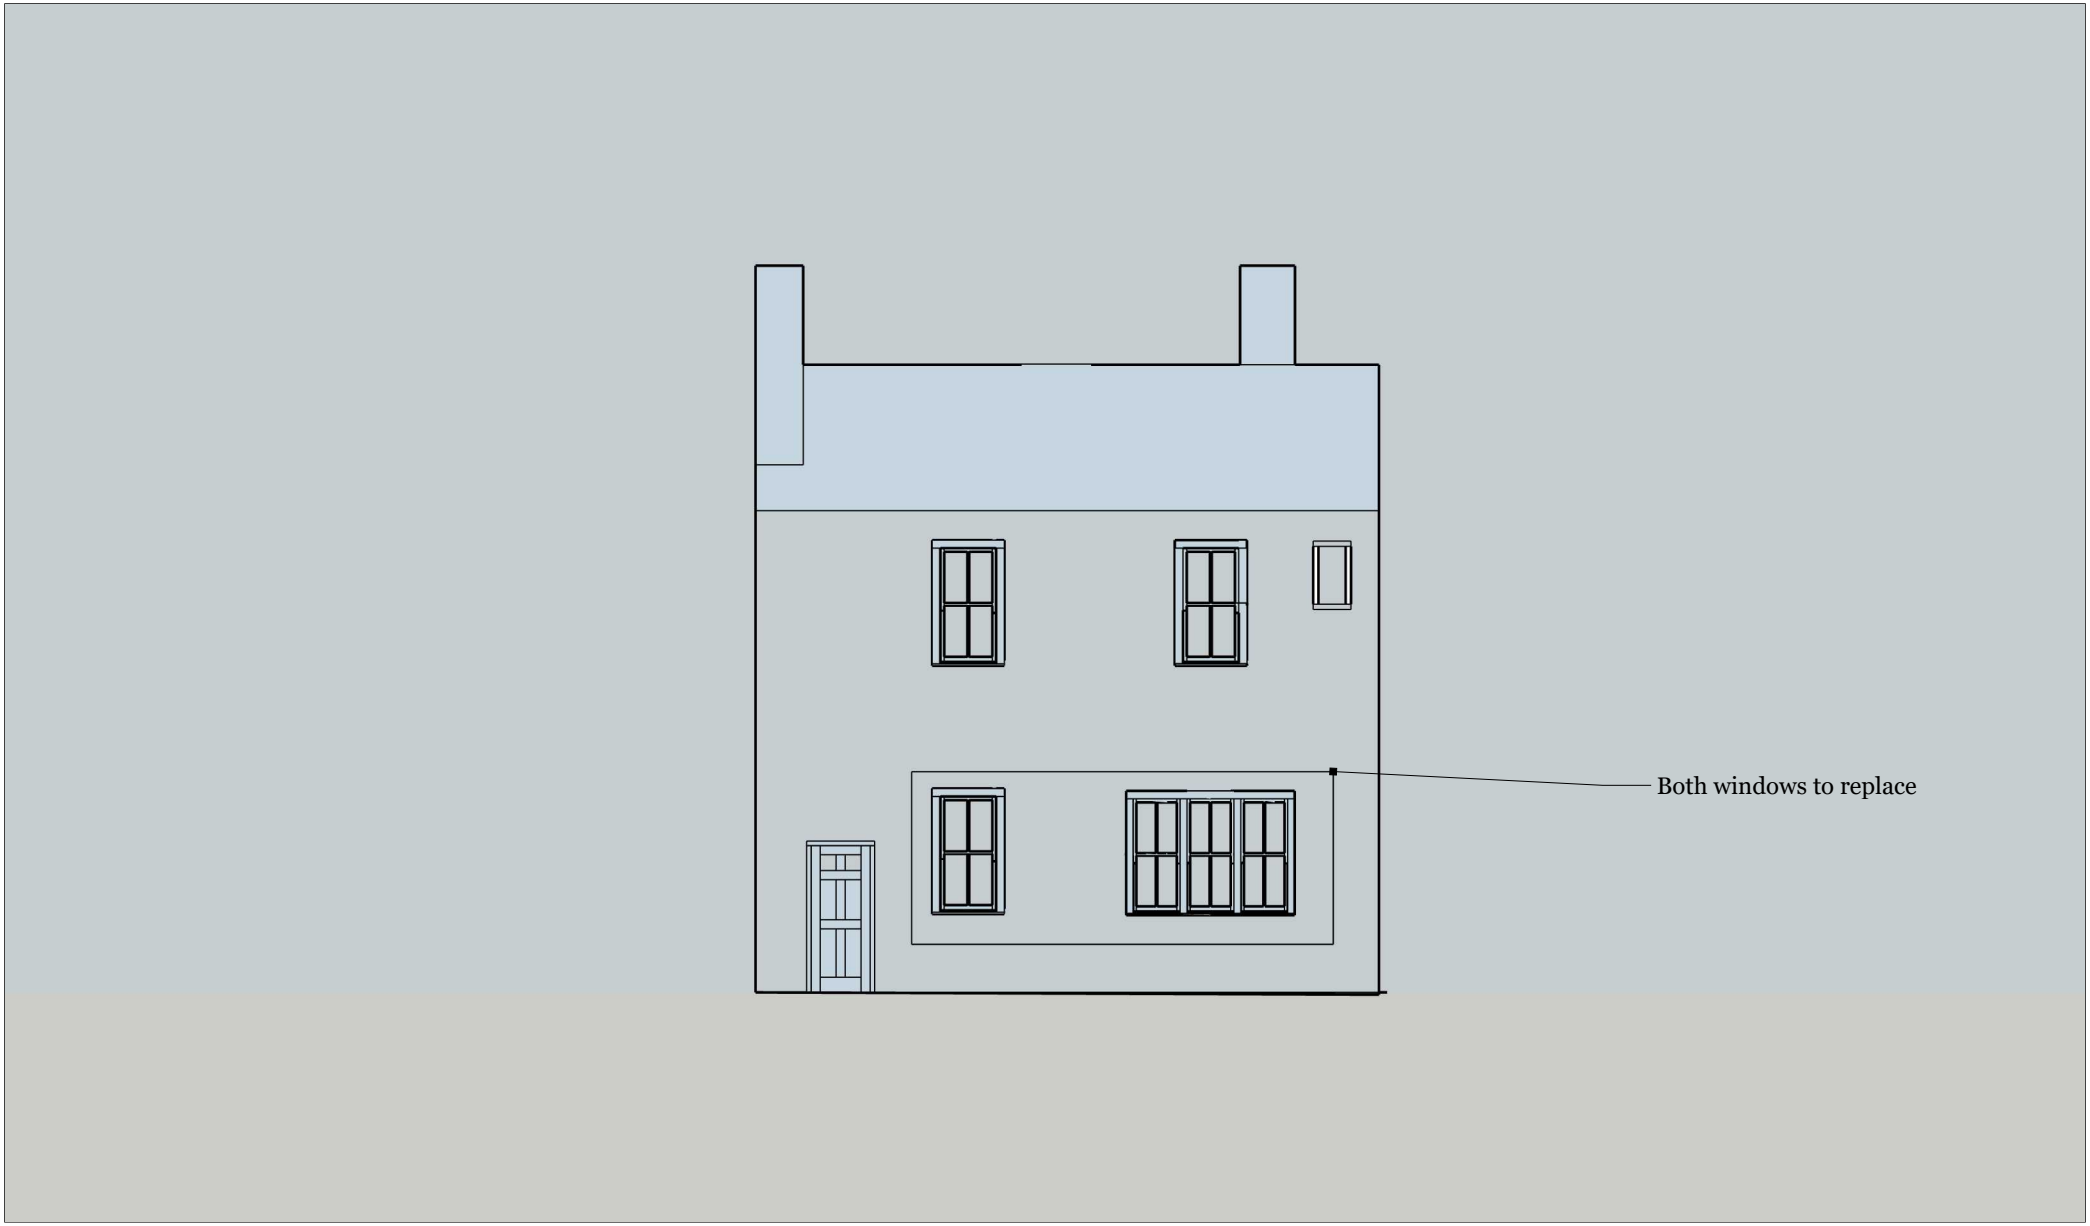


Project	Location	Customer	Address	Additional	Timber	Drawing Type, Outside Elevation Drawing		
Vertical Sliding Sash Windows 50/50	Dinning Room	Hamilton	52 Lower Lane, Little Gomersal, Gomersal, BD19 4HZ	Double Glazing 14mm Internally Beaded Measurments taken from external brick to brick Fully finished with OSMO Country Colour	ACCOYA	Date Modifed, 06/05/26	Orientation	Niche Joinery