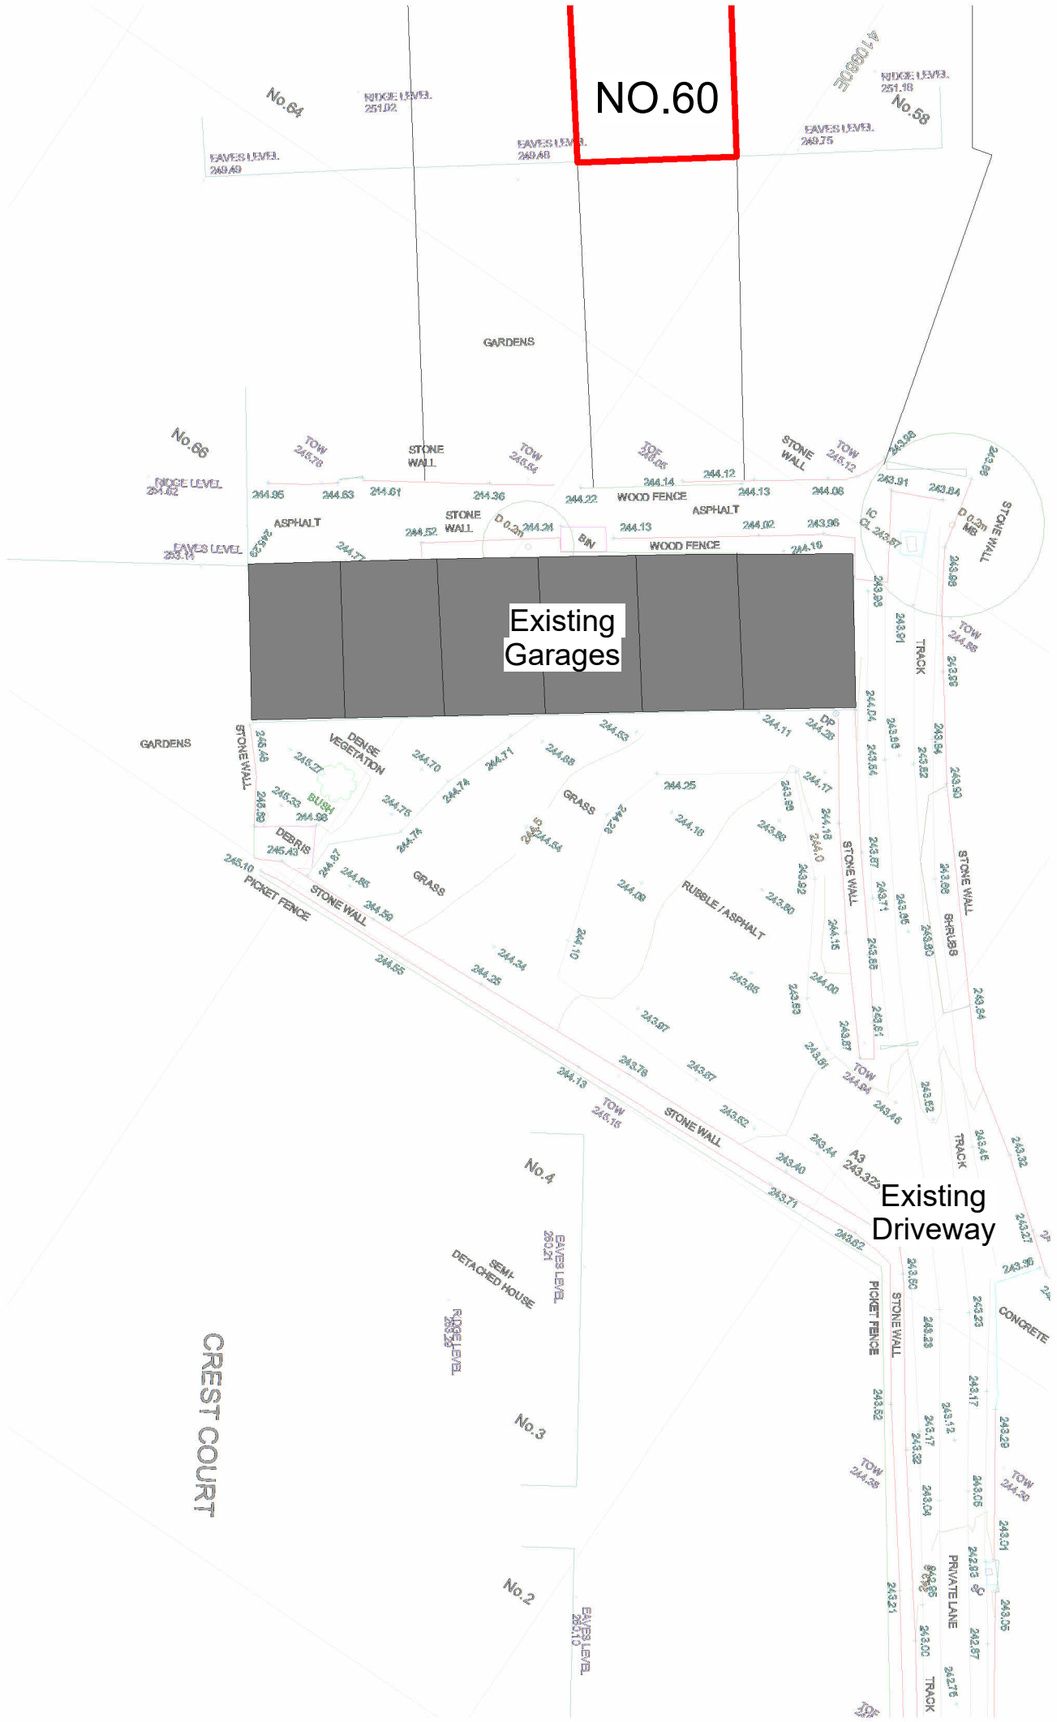

Only figured dimensions should be used.

Scaled dimensions should be checked with the Architect.
This drawing together with the design, is the property and copyright of the Architect and must not be reproduced without written permission

Rev No.	Description	Drawn:	Date

DO NOT SCALE OFF THIS DRAWING

ACUMEN
Designers & Architects

acumenarchitects.co.uk 01484 546 000
Headrow House, Old Leeds Road, Huddersfield, Huddersfield HD1 1SG

Client
MISS M SMITH

Project
ANNEX AT COWRAKES ROAD

Description
EXISTING SITE PLAN

Drawing No	Rev
2968_ACU (100)02	

Scale	Date Drawn	Drawn By	Authorised By
1 : 200 @ A3	DEC 25	JC	JC

Purpose of Issue
Planning ● Building Regs ○ Tender ○ Construction ○ Comment ○ Info ○