



Existing Site Layout
Scale 1:250



Proposed Site Layout
Scale 1:250

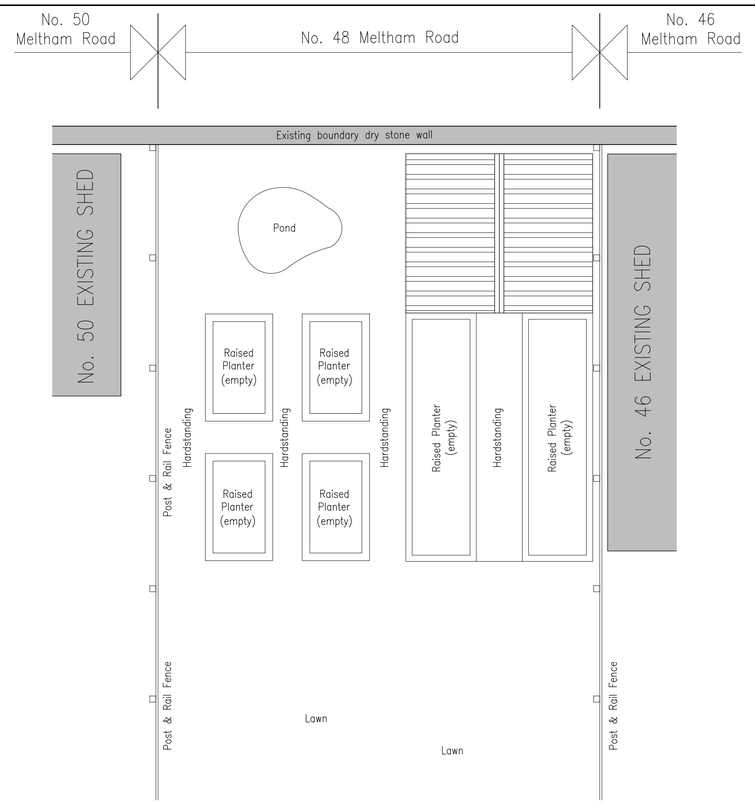

Existing Enlarged Site Layout
Scale 1:50

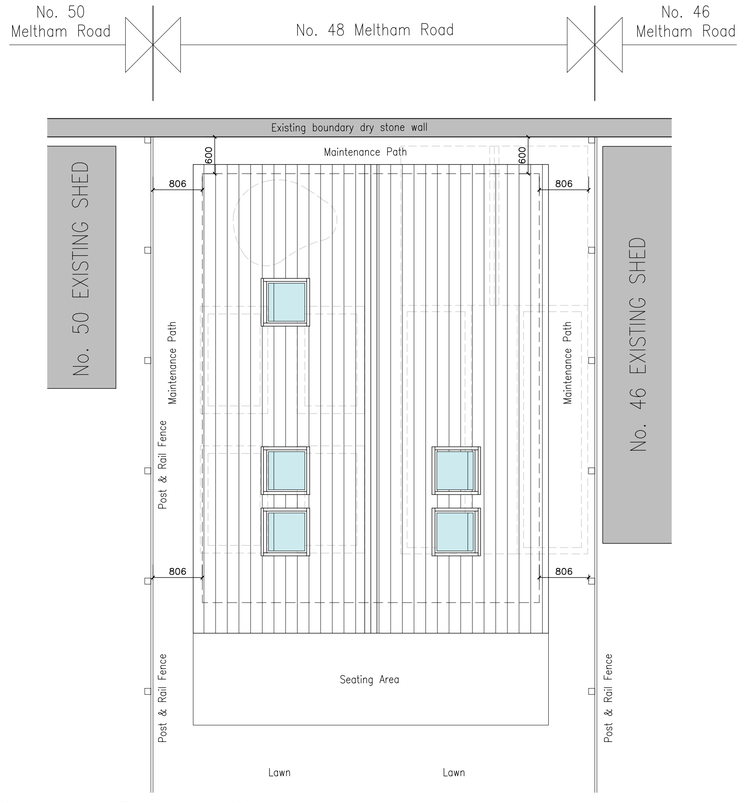

Proposed Enlarged Site Layout
Scale 1:50

10 0 10 20 50 100mm NATURAL SCALE

NOTES

1. No dimensions to be scaled. IF IN DOUBT ASK.

2. All dimensions must be checked and verified on site by the Contractor prior to the commencement of works and Hinchliffe Architecture & Design Ltd. to be notified of any discrepancies.

3. The copyright of these drawings remains the property or Hinchliffe Architecture & Design Ltd. They must not be reproduced in any way without prior written consent from the originator (Hinchliffe Architecture & Design Ltd.)

Rev.	Date	Description
A	18.02.26	FIRST ISSUE

Status: PLANNING

hinchliffe architecture & design
Hinchliffe A&D
24 Carr View Road
Hepworth
Holmfirth
West Yorkshire
HD9 1HX
07921 907 162
01484 520 764
info@hinch-architecture.co.uk
www.hinch-architecture.co.uk

Client: MR & MRS M & D HEMINGWAY

Project: 48 MELTHAM ROAD
HONLEY
HOLMFIRTH
WEST YORKSHIRE
HD9 6HL

Drawing Title: EXISTING & PROPOSED SITE LAYOUTS

Scale (at A1)	Date	Drg. no.	Rev.
AS SHOWN	FEB' 2025	358–25–PL01	A

ORIGINAL DRAWING SIZE 841 x 594