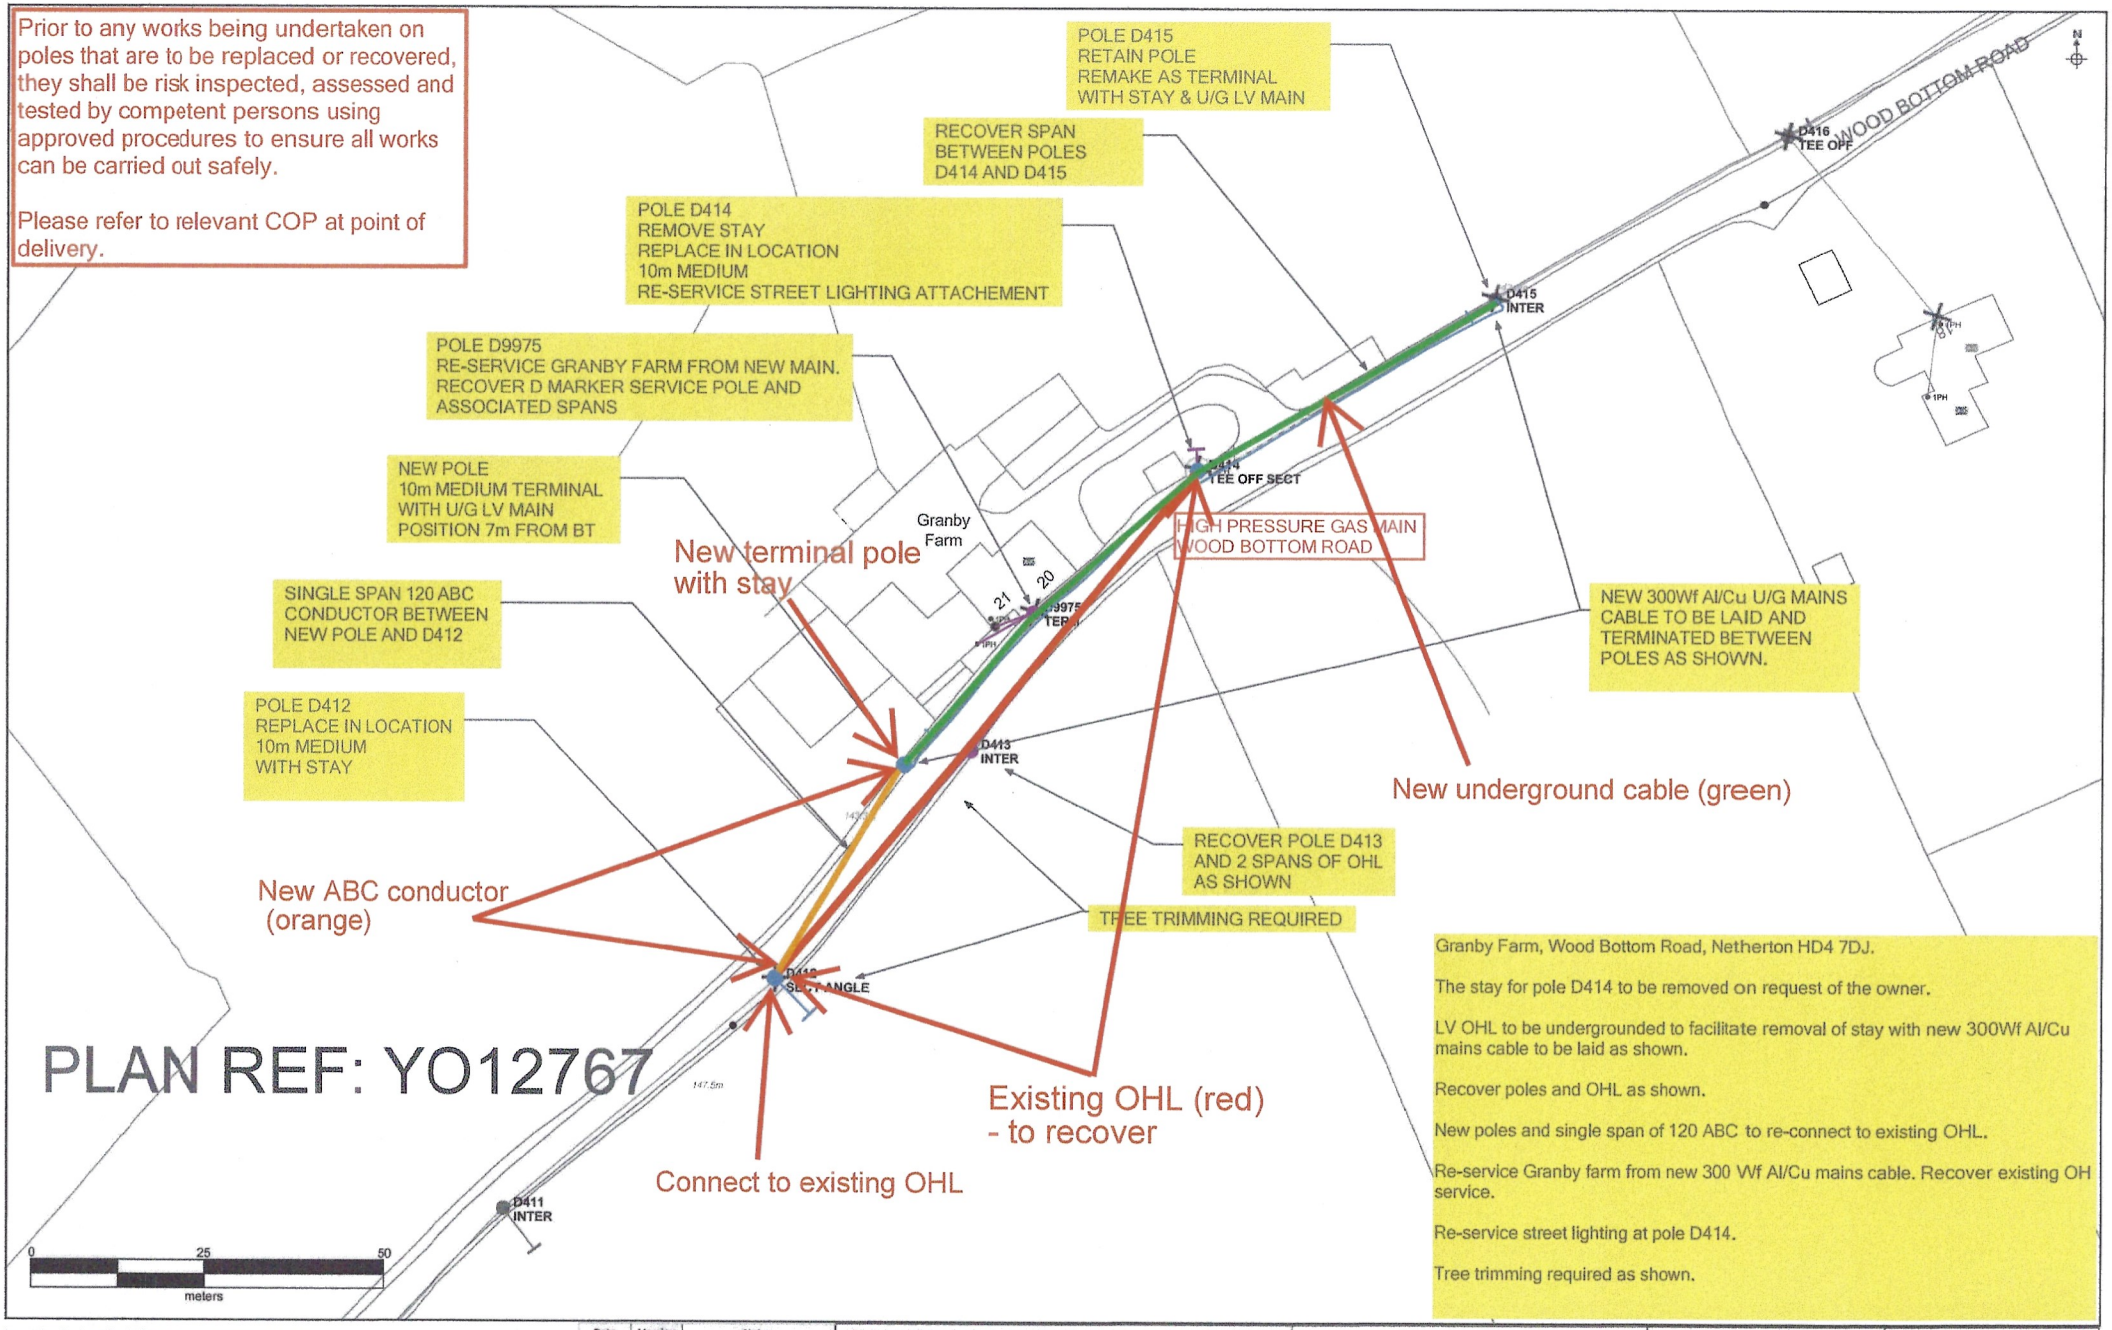

Granby Farm, Wood Bottom Road, Netherton HD4 7DJ.

The stay for pole D414 to be removed on request of the owner.

LV OHL to be undergrounded to facilitate removal of stay with new 300Wf Al/Cu mains cable to be laid as shown.

Recover poles and OHL as shown.

New poles and single span of 120 ABC to re-connect to existing OHL.

Re-service Granby farm from new 300 Wf Al/Cu mains cable. Recover existing OH service.

Re-service street lighting at pole D414.

Tree trimming required as shown.

At any road crossing, ducts shall be installed on an N+1 basis. Required ducts plus one space shall be installed.
All disrupted or removed surfaces shall be replaced or reinstated on a like for like basis.
The contractor shall ensure the global earthing concept is maintained as described in NPg's code of practice IMP/01/2011 for earthing of HV/LV distribution substations, switching chambers and LV networks. All abandoned HV and LV cables shall be bonded to earth as described in the policy using approved means in order to maintain an effective earth electrode network.
When installing new polymetric cable, either as a replacement for existing cable or as part of a new cable route, then up to 30m of 10mm² bare copper tape shall be installed alongside the new cable in the cable trench or for the length of the new cable section where this trench/cable length is less than 30m. This tape shall be bonded to the main earth for a COLD site and the respective HV earth for a HOT site.
Fifth core street lighting circuits should be converted to master lamp arrangement where necessary.
Only LV cables, major jointing positions and multi-service positions are shown for clarity. To see all assets including joint positions please refer to current network diagrams at point of delivery.

Date	Version	Notes
Apr-26	v01	Initial Release

This proposal plan must not be used for record purposes or for the location of existing cables.
SafeDig Maps are available by calling 0101 22842295 Mon- Fri 8:30am - 4:45pm

Call Centre Phone Numbers:
If the area is located in North East call 0800 868877, Yorkshire or North Lincs call 0800 375675.

Northern Powergrid Holdings Company
The position of our equipment is shown on the plan as accurately as possible. It may have changed since the plan was produced. Therefore the position of our equipment and those services which may not be shown should be established on site. Electricity cables not owned by Northern Powergrid Holdings Company may be laid in this area and may not be shown on the plan. Where private cables are shown, the information should not be regarded as accurate and should be used for guidance purposes only. In all cases accurate information should be obtained from the owner of such cables prior to the commencement of work on site.

Reference should be made to HSE Guidance, HSE0047 (Avoiding Danger from Underground Services) and GS6 (Avoidance of Danger from Overhead Power Lines).

Reproduced from or based upon the Ordnance Survey map by Northern Powergrid Holdings Company by permission of Ordnance Survey on behalf of the Controller of Her Majesty's Stationery Office. Drawn (c) Copyright Northern Powergrid Holdings Company. EL100017631 and EL100020867.

Northern Powergrid Holdings Company, Lloyds Court, 78 Grey Street, Newcastle Upon Tyne, NE1 6AF

Version 1.12 1st Jan 2026 Call Centre Phone Numbers: If the area is located in: North East call 0800 868877, Yorkshire or North Lincs call 0800 375675.

20kV
11kV
LV Mains
LV Service
Aux
Abandoned/Recovered
Unit For Service / Scrapped
Existing underground cable
Existing overhead line
Service Position
Duct (125mm ID unless stated)

Original Print Size A2

Date Printed: 2 Apr 2026 Scale: 1: 500

OS Grid Reference: SE1216612126
Printed By: thomas.thorp

Title: Y012767
Mains Record
Granby Farm 2072
Netherton
Drawing 1 of 1
v01

NORTHERN POWERGRID
MAINS RECORD