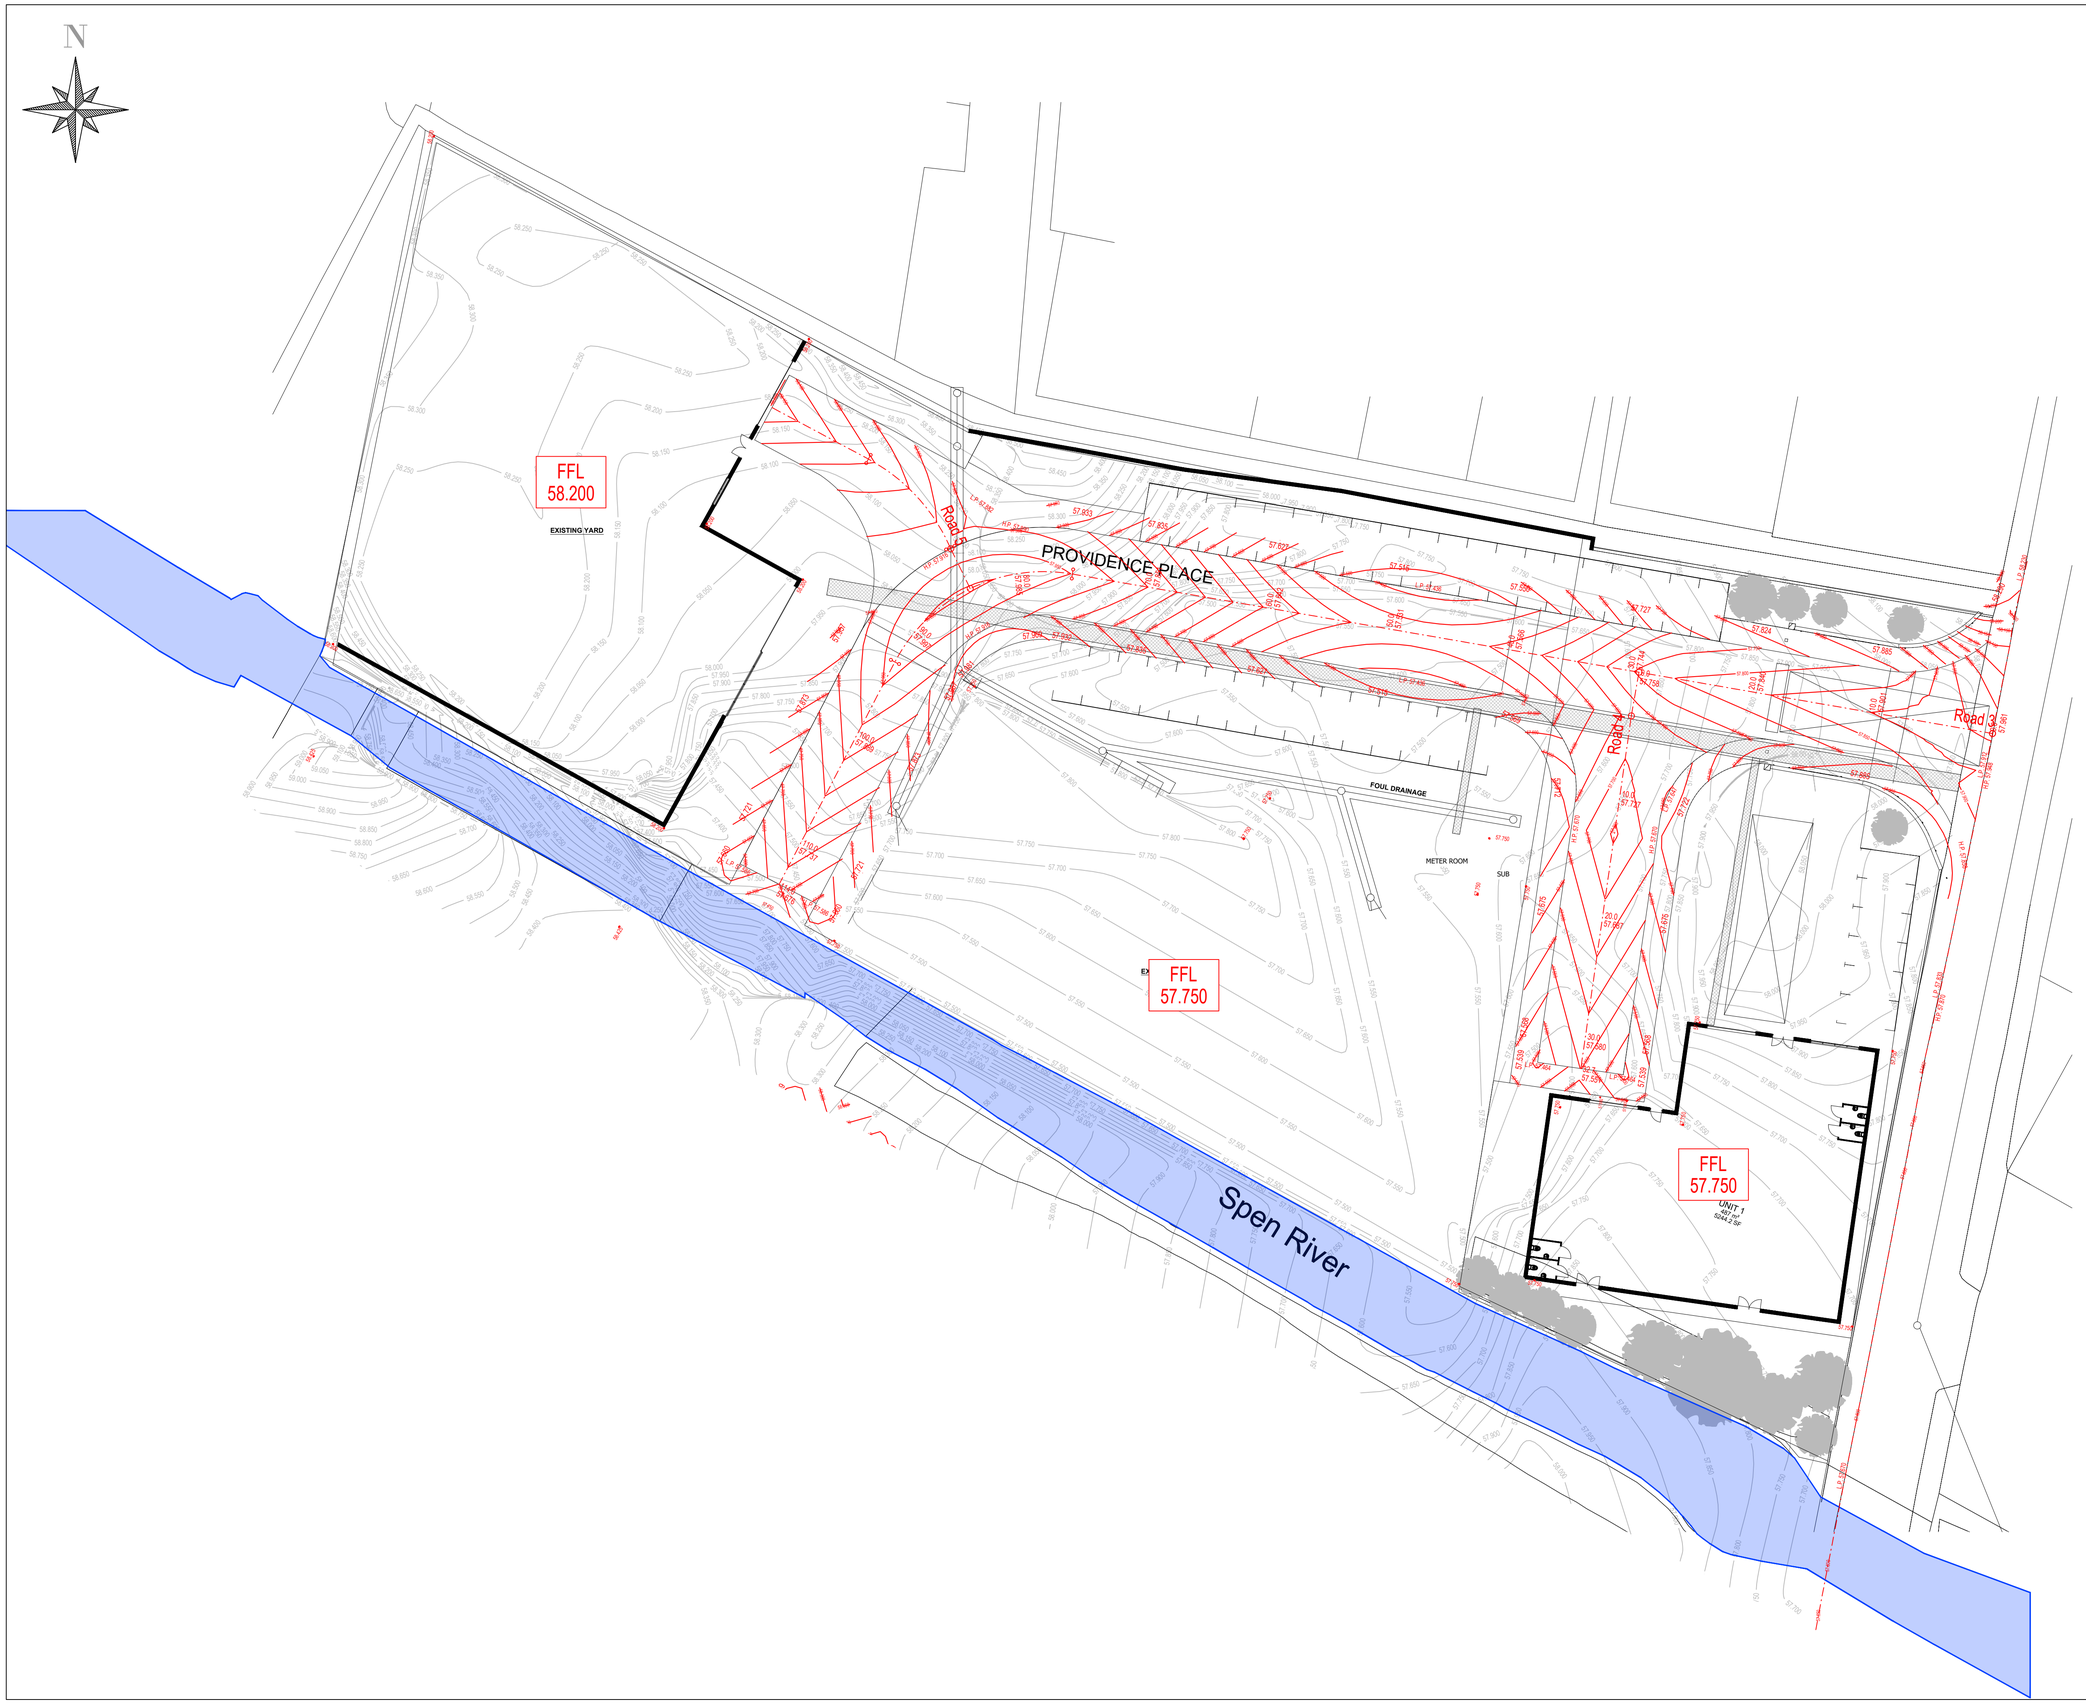


NOTES

1. THIS DRAWING IS PRODUCED FOR USE IN THIS PROJECT ONLY AND MAY NOT BE USED FOR ANY OTHER PURPOSE. THE CONSULTING ENGINEERS ACCEPT NO LIABILITY FOR THE USE OF THIS DRAWING OTHER THAN THE PURPOSE FOR WHICH IT WAS INTENDED IN CONNECTION WITH THIS PROJECT AS RECORDED ON THE TITLE BLOCK FIELDS 'PURPOSE FOR ISSUE' AND 'FILE STATUS CODE'.
2. THIS DRAWING MAY NOT BE REPRODUCED IN ANY FORM WITHOUT PRIOR WRITTEN AGREEMENT FROM ADVANT ENGINEERS.
3. DO NOT SCALE FROM THE DRAWING, USE WRITTEN DIMENSIONS ONLY.
4. ALL DIMENSIONS ARE IN MILLIMETRES UNLESS OTHERWISE SPECIFIED.
5. DISCREPANCIES MUST BE REPORTED BACK TO THE ENGINEER PRIOR TO CONSTRUCTION.
6. THIS DRAWING TO BE READ IN CONJUNCTION WITH ALL RELEVANT ADVANT ENGINEERS DRAWINGS AND SPECIFICATIONS.

KEY

57.600 / 57.550 — EXISTING CONTOURS

57.600 / 57.550 — PROPOSED CONTOURS

REV		BY	DATE
B	LAYOUT UPDATED	MJM	11.03.26
A	INITIAL ISSUE	MJM	05.01.26

FOR COMMENT

STATUS	CHK'D
PRELIMINARY	MJM
FOR COMMENT	MJM
FOR APPROVAL	
FOR CONSTRUCTION	
AS BUILT	

advant ENGINEERS
Unit 6 Benton Office Park, Bennett Avenue
Horbury, Wakefield, West Yorkshire, WF4 5RA
01924 654108
wakefield@advantengineers.co.uk

CLIENT
BARNES HOMES

CONTRACT
LAND ADJ VICTORIA SPRING BUSINESS PARK, WORMALD ST. LIVERSEDGE, WF15 8EU

TITLE
EXTERNAL LEVELS PLAN
ZONE 1

DRAWN	MJM	CHK'D	MJM
SCALE	1:250 @ A1	DATE	05.01.26

JOB No	DRG No	REV
25048	104	B