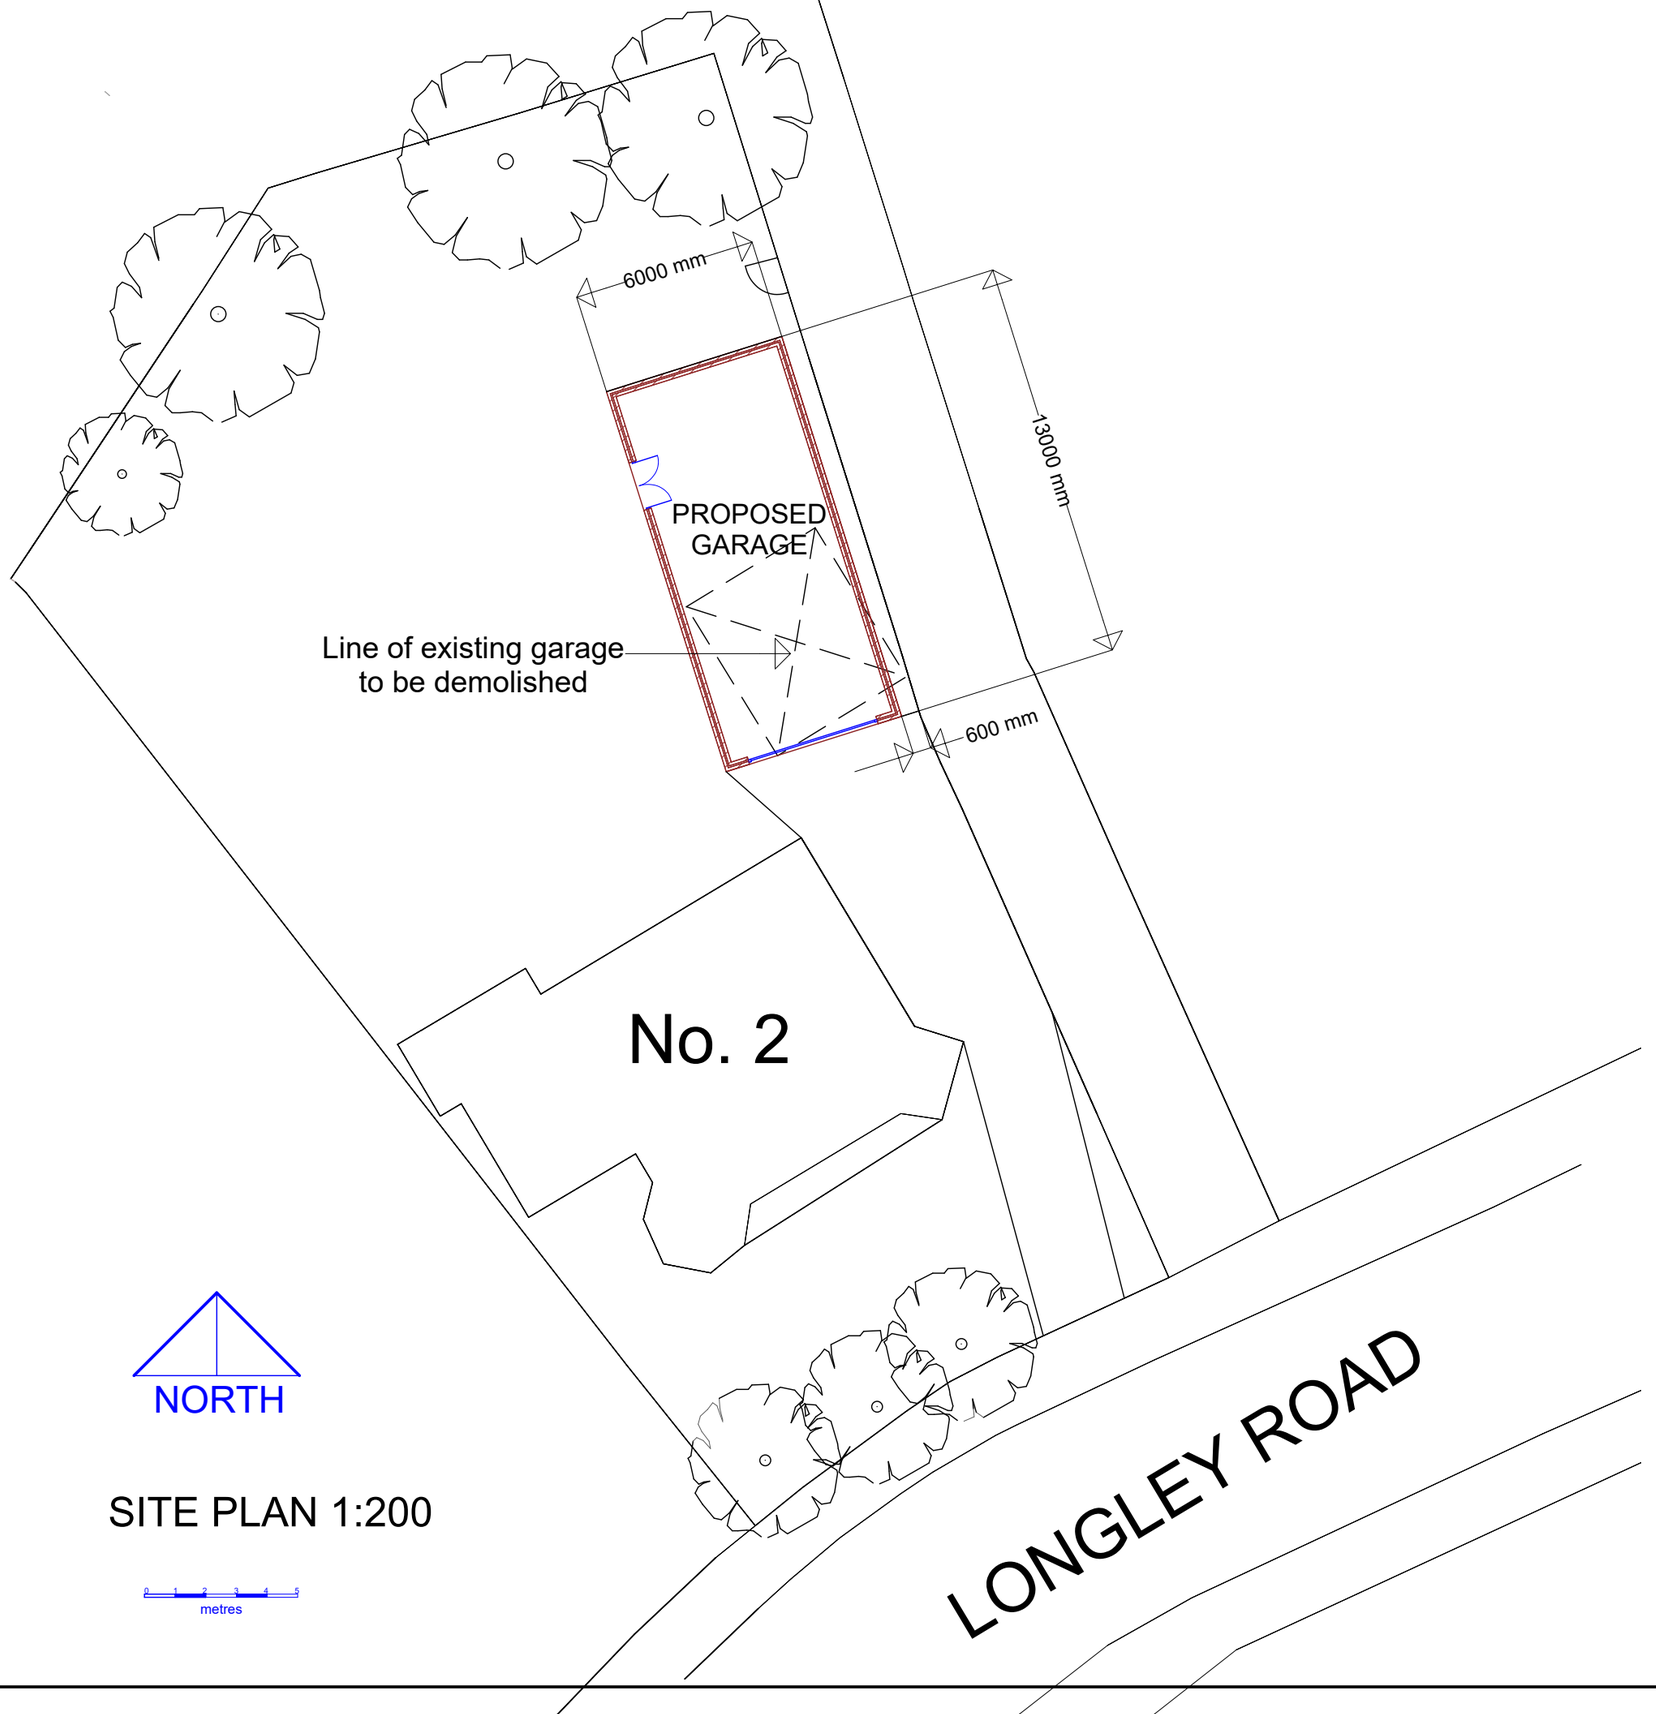

NORTH

SITE PLAN 1:200

0 1 2 3 4 5
metres

PROPOSED NEW GARAGE
Site Plan as Proposed

2, Longley Road, Huddersfield

1:200 @A3 Drawing 2 April 2026