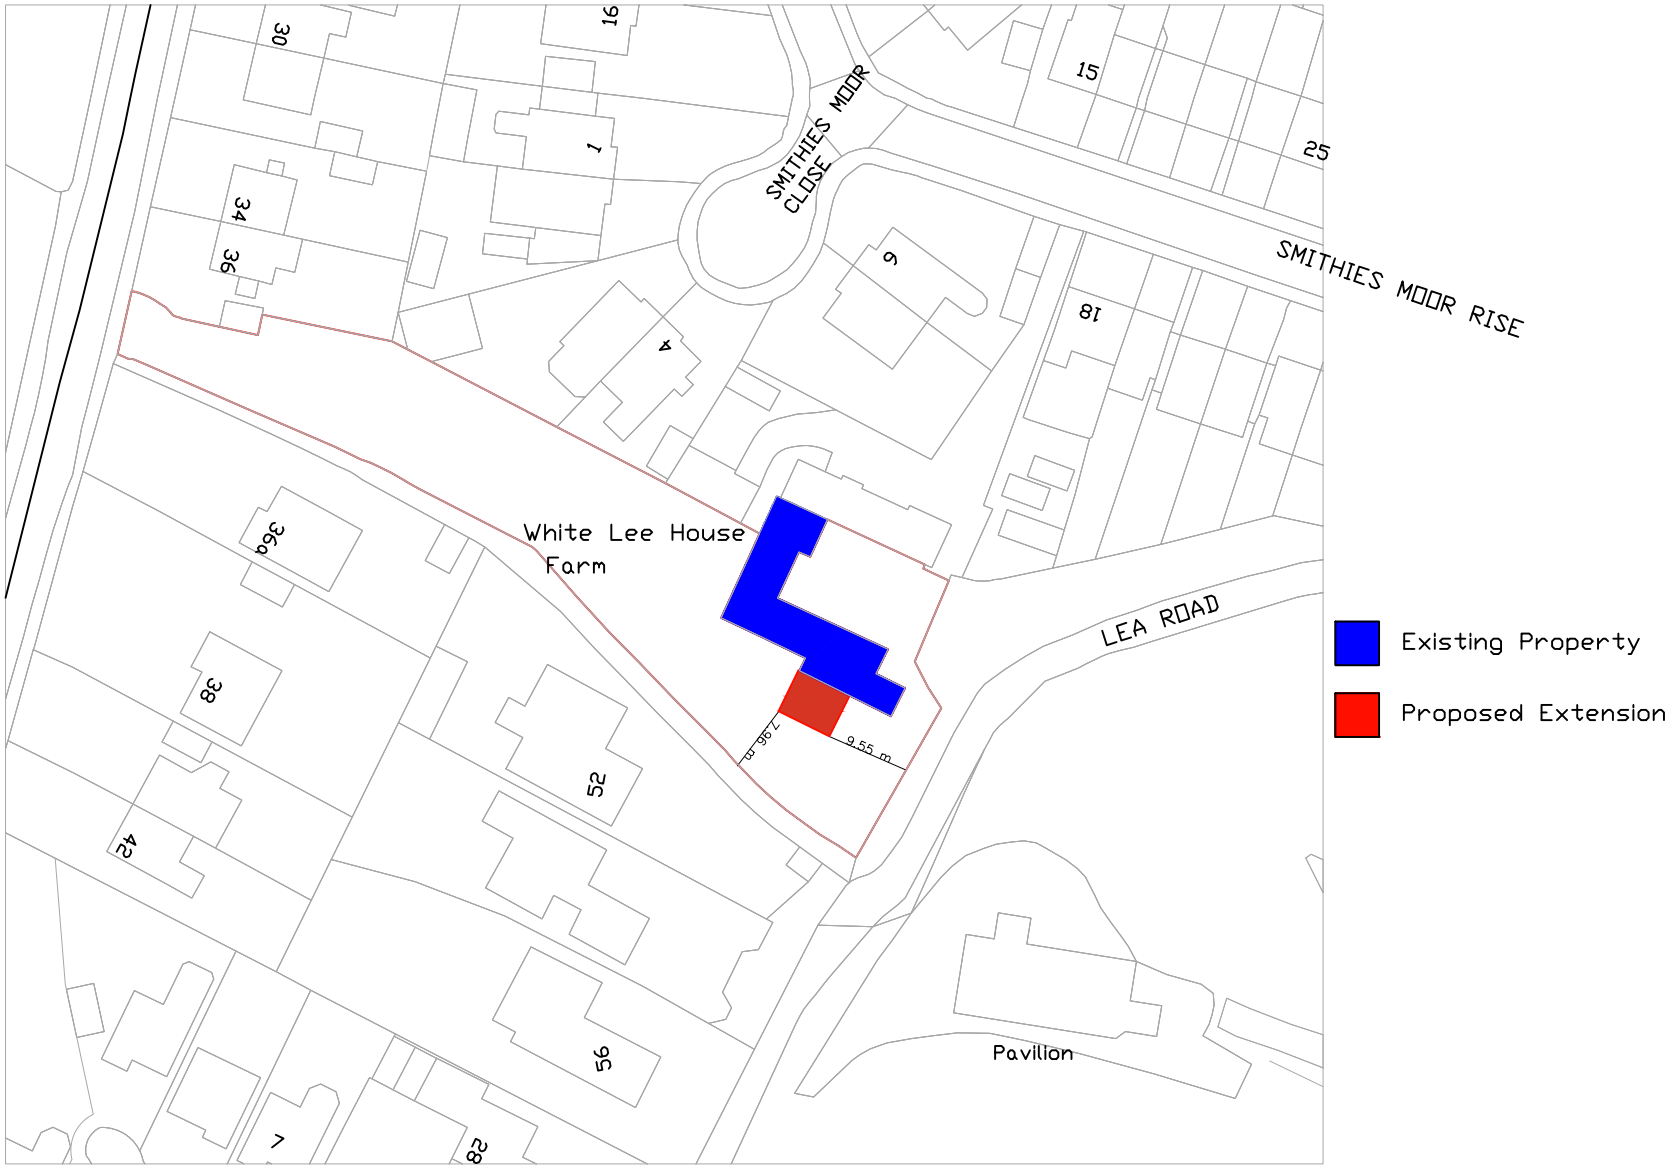

ReQuestAPlan
Map number: TQRQM26009144241540
Title: White Lee House Farm Kitchen Extension
Map Produced for: Mark Cockerham
© Crown copyright and database rights 2026 OS 100042766
Project ID:
Date of Purchase: 09-01-2026
1 Years subscription from 09-01-2026 for 1 workstation.