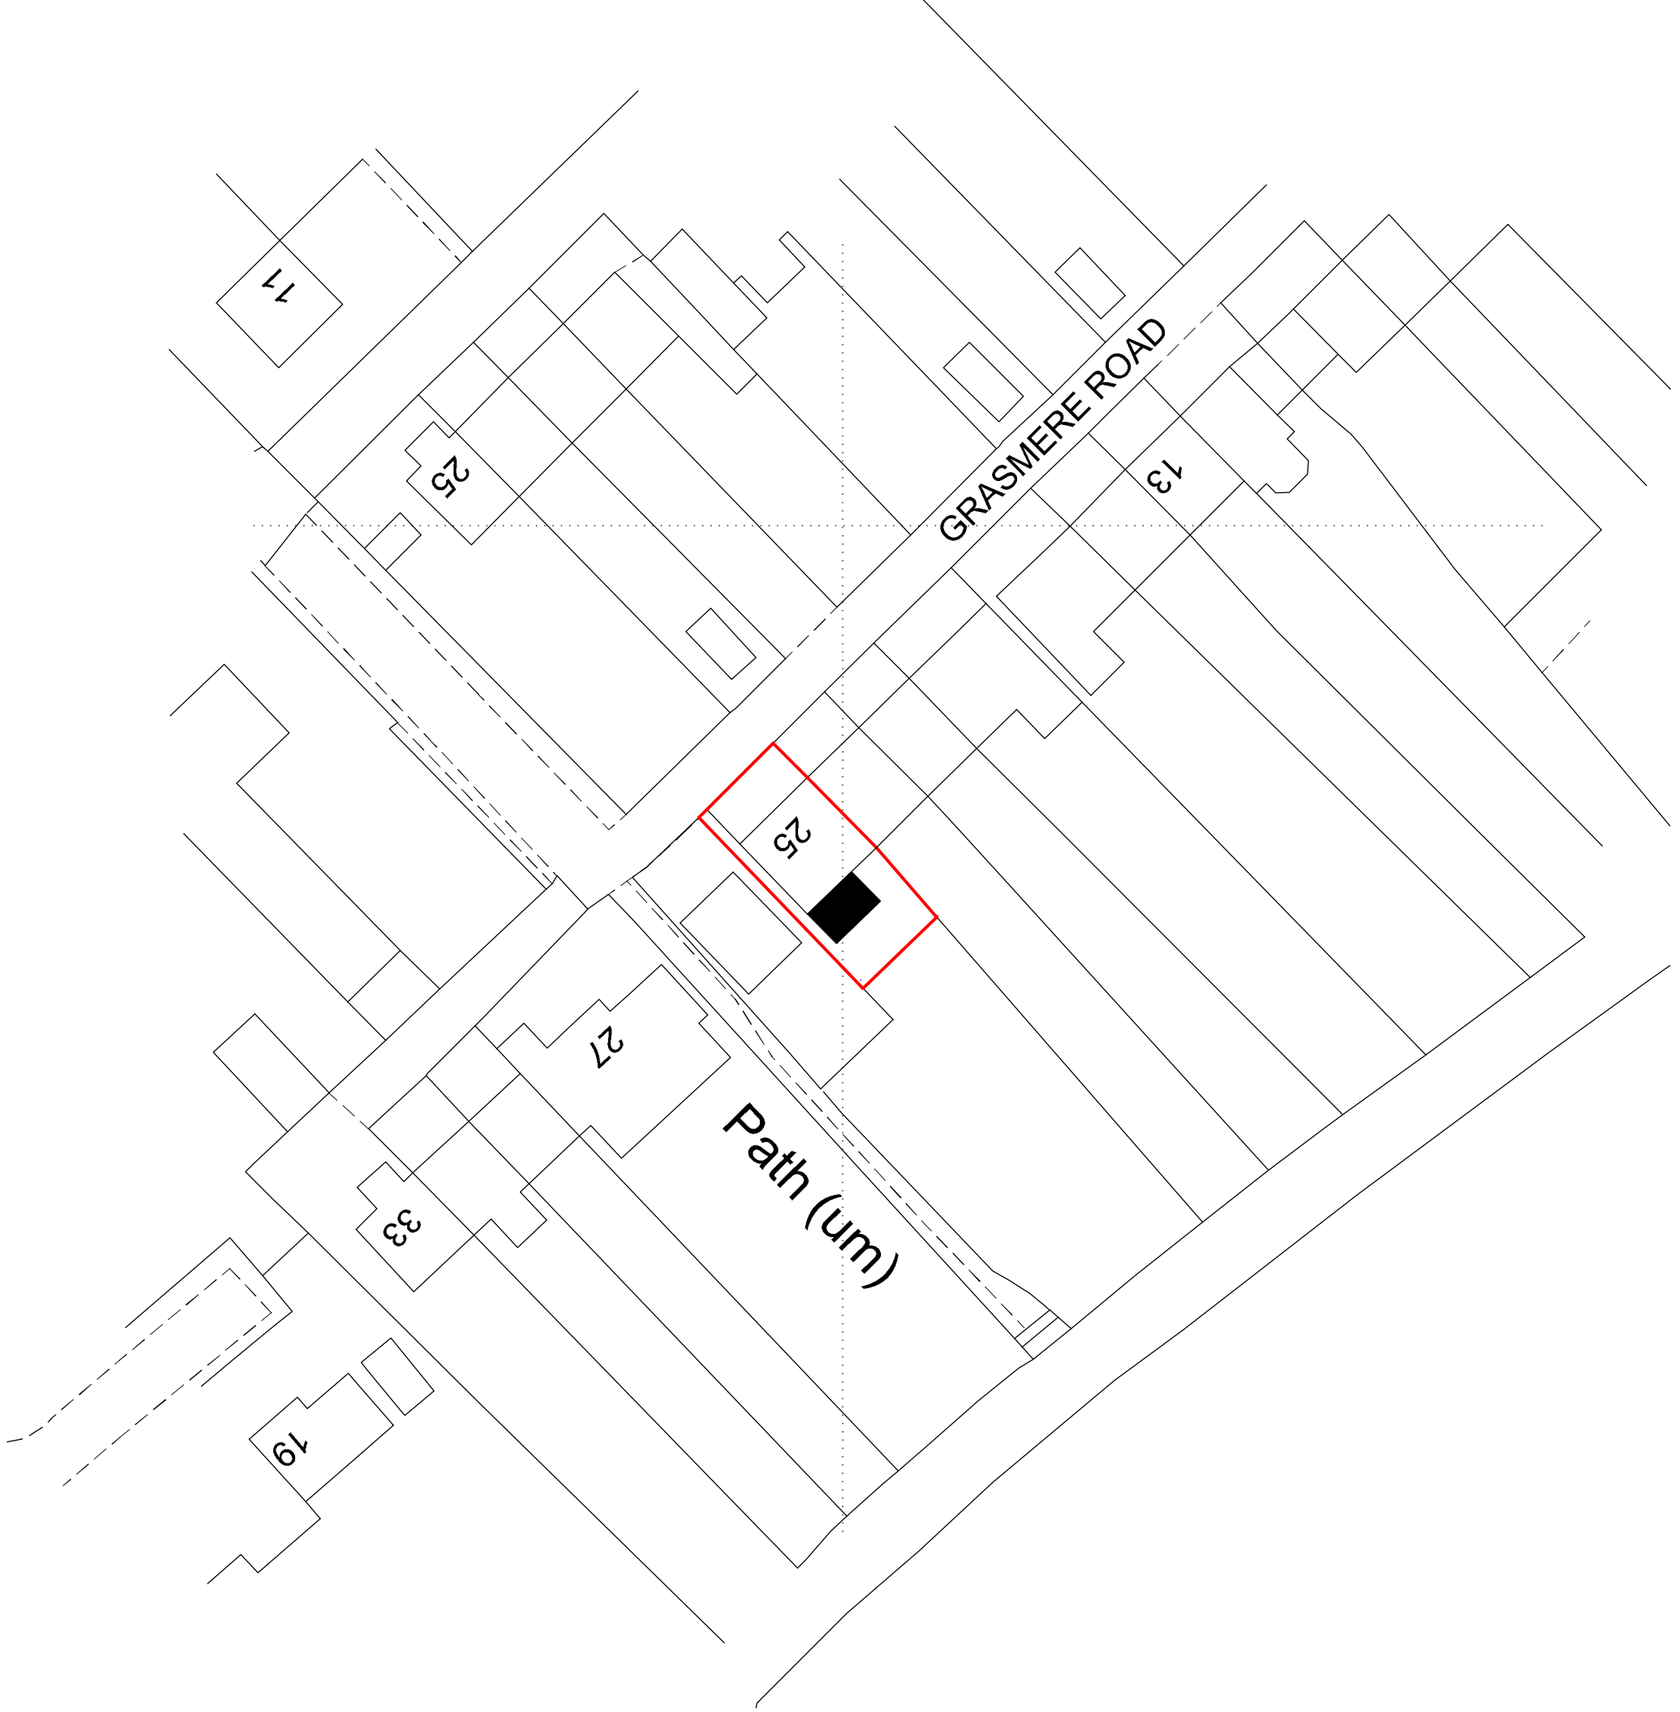


GRID NORTH

Proposed single storey rear extension
and alterations at
25 Grasmere Road
Meltham
Holmfirth

VALLEY PROPERTIES
5HOLMFIRTH ROAD
MELTHAM
HOLMFIRTH
HD9 4AA

BLOCK PLAN
(as proposed)

SCALE: 1/500
DATE: April 2026
DRG. NR. BP 02

Ordnance Survey (c) Crown Copyright 2021. All rights reserved. Licence number 100022432