
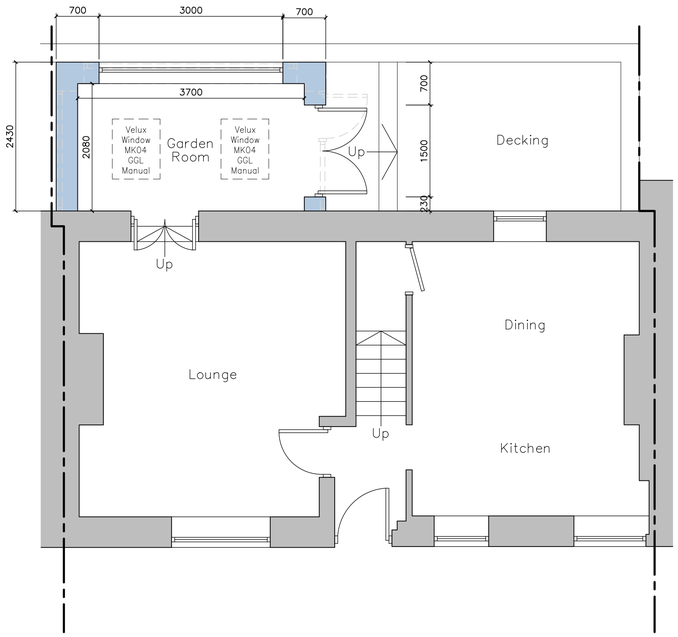



Proposed Ground Floor Layout
Scale 1:50

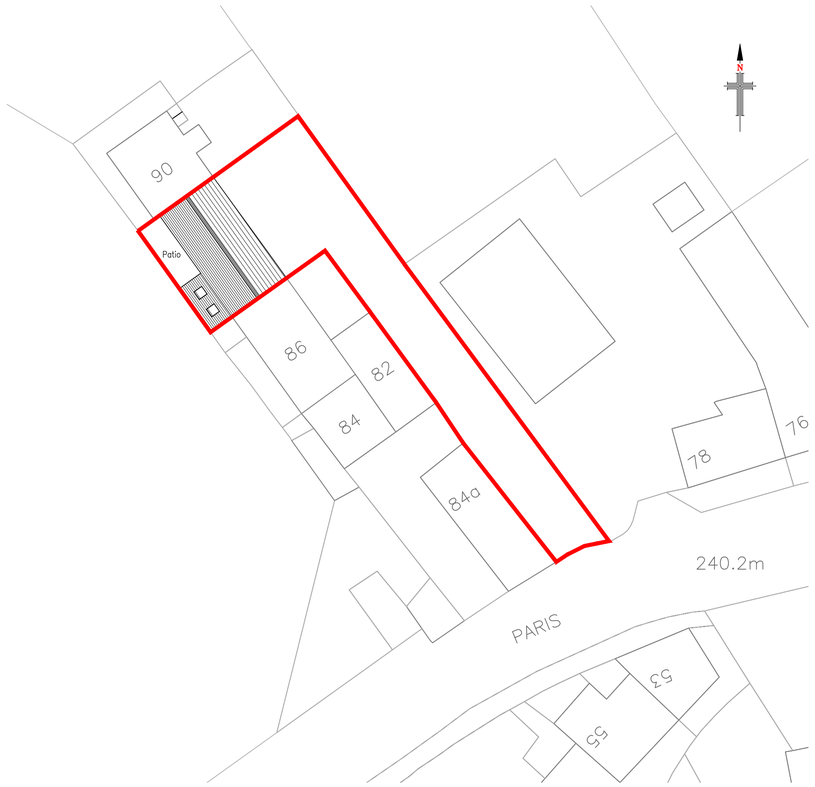


Proposed Site Layout
Scale 1:250

PROPOSED MATERIALS


- WALLS – NATURAL COURSED STONE
- ROOF – ARTIFICIAL STONE SLATE
- DOORS – WHITE PVCu
- WINDOWS – WHITE PVCu
- RAINWATER GOODS – BLACK PVCu
- FASCIA & SOFFITS – WHITE PVCu

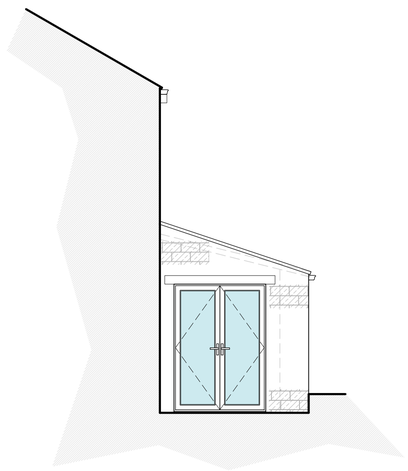

Proposed North West Facing Side Elevation
Scale 1:50

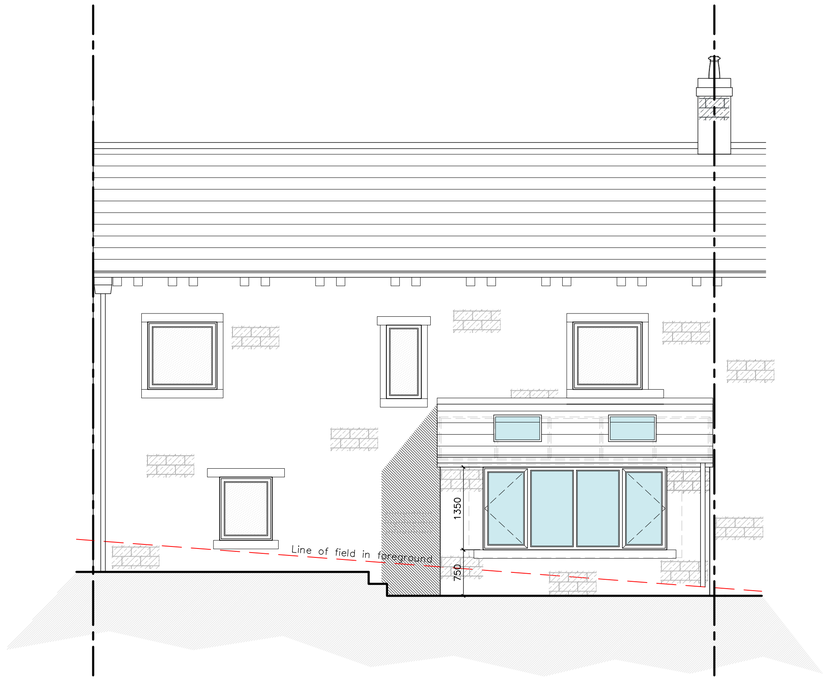

Proposed South West Facing Rear Elevation
Scale 1:50

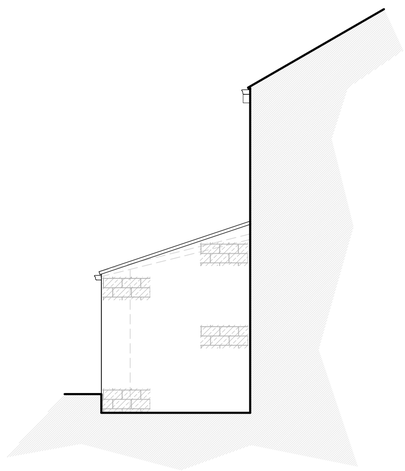

Proposed South East Facing Side Elevation
Scale 1:50

NOTES

1. No dimensions to be scaled. IF IN DOUBT ASK.

2. All dimensions must be checked and verified on site by the Contractor prior to the commencement of works and Hinchliffe Architecture & Design Ltd. to be notified of any discrepancies.

3. The copyright of these drawings remains the property or Hinchliffe Architecture & Design Ltd. They must not be reproduced in any way without prior written consent from the originator (Hinchliffe Architecture & Design Ltd.)

Rev.	Date	Description
A	09.04.26	FIRST ISSUE

Status: LAWFUL DEVELOPMENT

hinchliffe
architecture & design
Hinchliffe A&D
24 Carr View Road
Hepworth
Holmfirth
West Yorkshire
HD9 1HX
07921 907 162
01484 520 764
info@hinch-architecture.co.uk
www.hinch-architecture.co.uk

Client: MRS E. BOULTON

Project: 88 PARIS
SCHOLES
HOLMFIRTH
WEST YORKSHIRE
HD9 1SY

Drawing Title: EXISTING FLOOR PLANS, ELEVATIONS & SITE LAYOUT

Scale (at A1)	Date
AS SHOWN	APR' 2026

Drg. no.	Rev.
357–25–PL02	A

10 0 10 20 50 100mm NATURAL SCALE

ORIGINAL DRAWING SIZE 841 x 594