NOTE: ALL DIMENSIONS SHOWN ARE PROVISIONAL DIMENSIONS ONLY & SHOULD NOT BE READ AS EXACT MEASUREMENTS.
THESE MAY NEED TO BE ALTERED DUE TO SITE CONSTRAINTS/ INSPECTION
THE DRAWINGS AND DESIGN ARE THE COPYRIGHT OF L'ARCHE DEVELOPMENTS YORKSHIRE LTD & SHOULD NOT BE RE-PRODUCED WITHOUT PRIOR PERMISSION

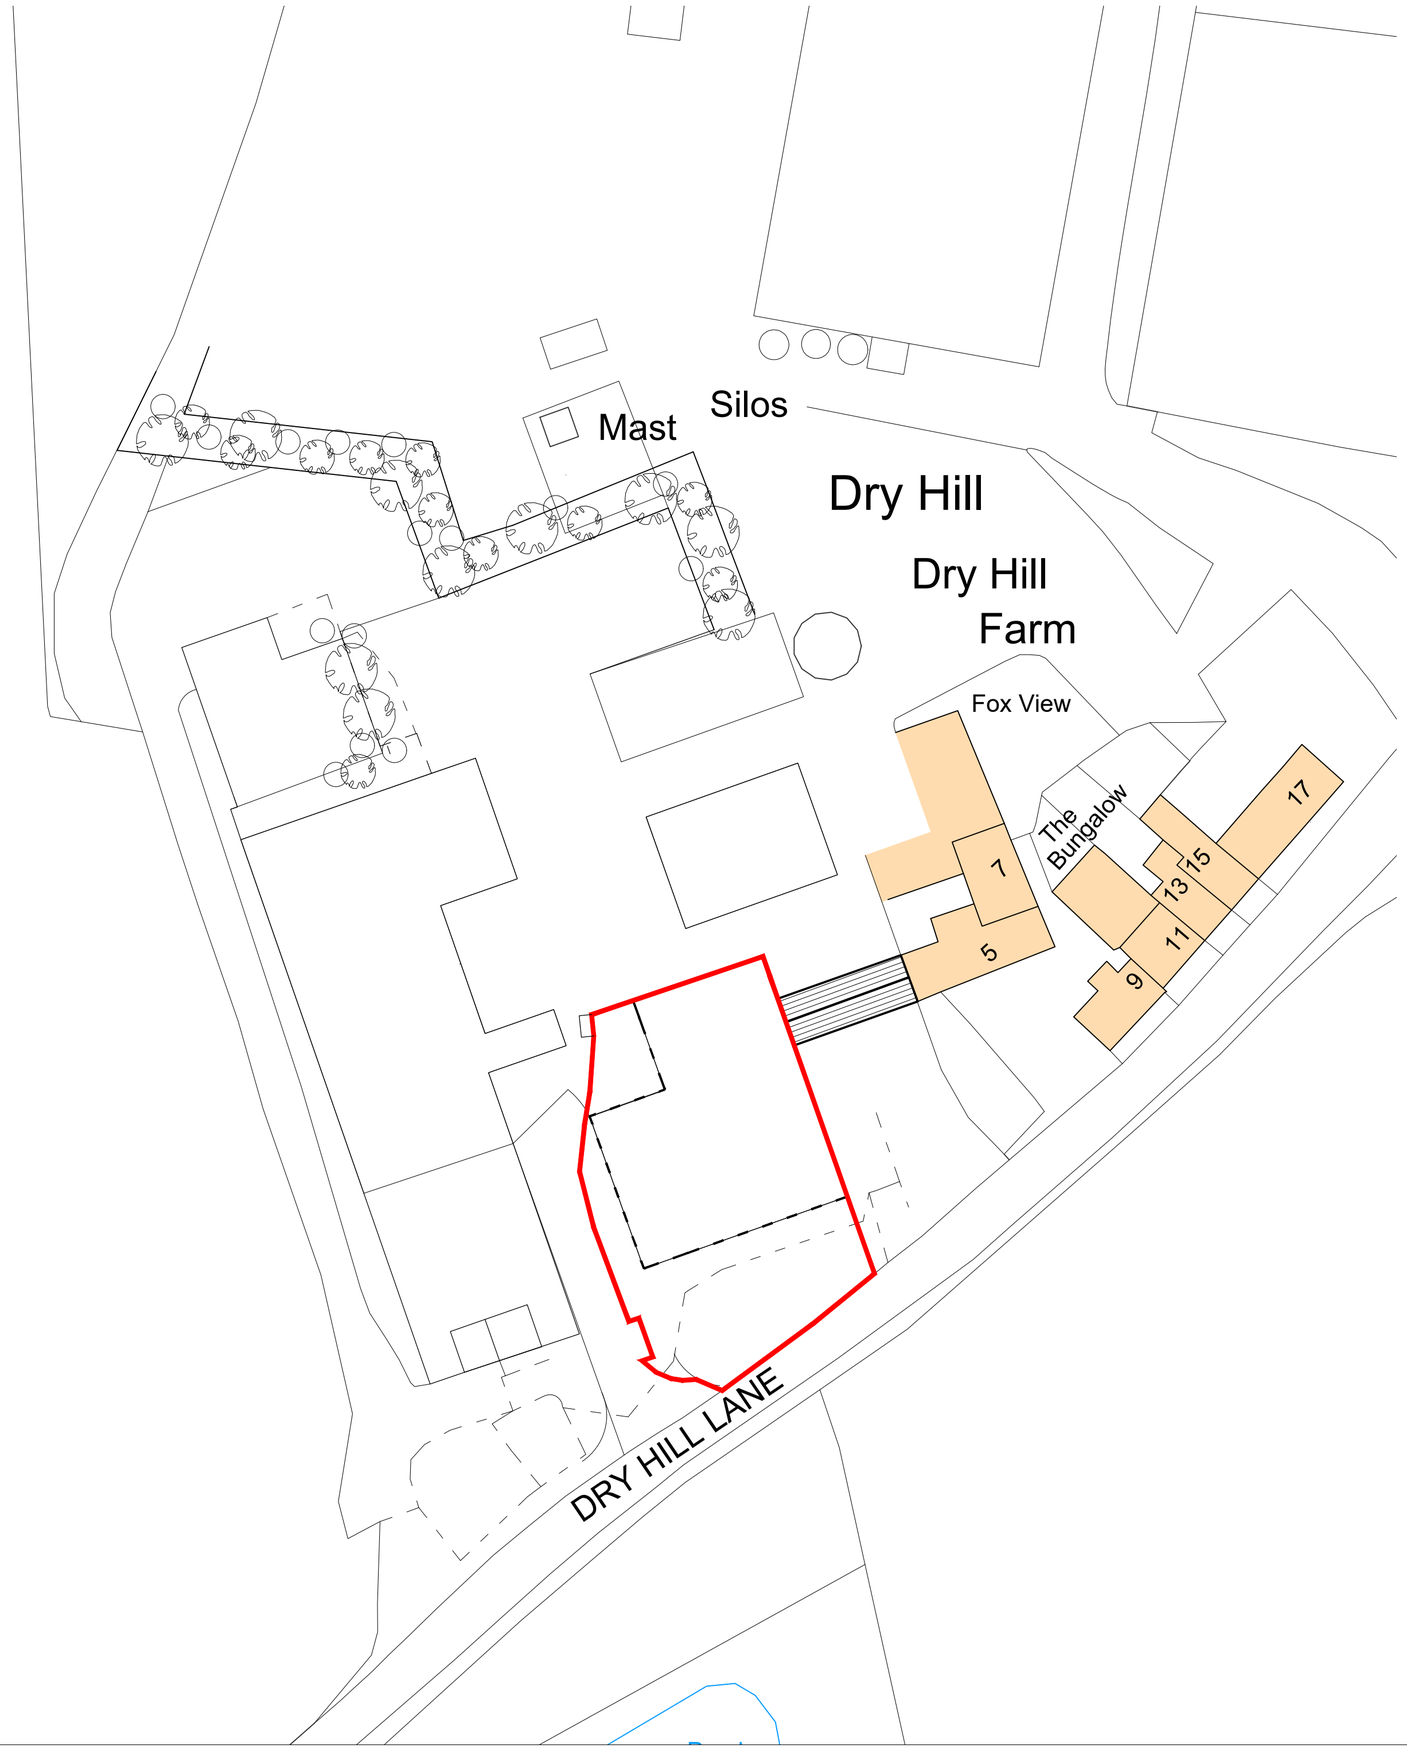

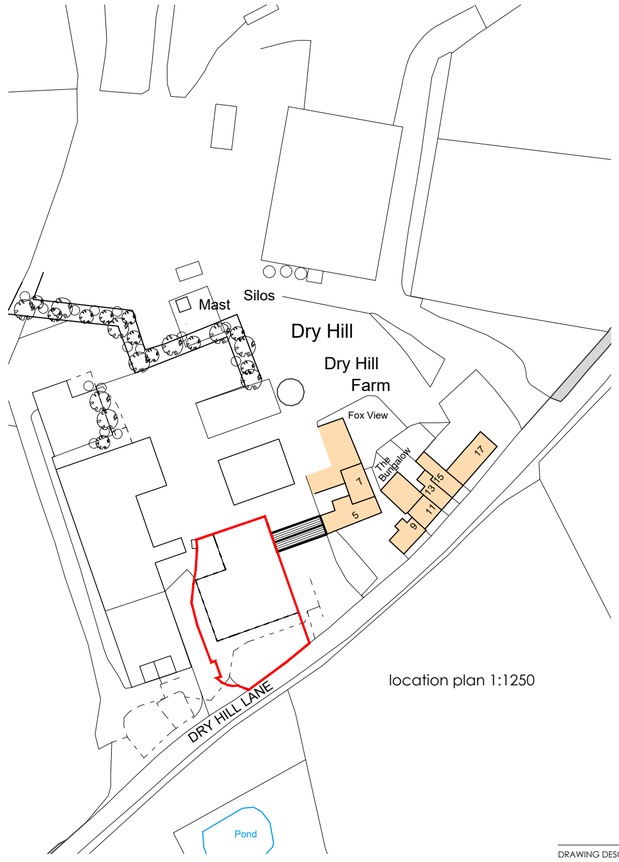

location plan 1:1250

DRAWING DESCRIPTION
EXISTING SITE PLAN PLOT 5

JOB TITLE
DRY HILL FARM, DRY HILL LANE
UPPER DENBY

CLIENT
MRS G POWELL

DRAWN BY

SCALE 1:500 @ A2

DATE APRIL 2026

DRAWING NO. 1137/00-11

REVISION -

CHECKED

L'ARCHE DEVELOPMENTS
L'Arche Developments (Yorkshire) Ltd
03 The Old Brickworks, The Studio
Thurstonland
HD4 6UY
mail@larchedevelopments.co.uk
Company Reg:8145594 VATReg: 141626355
Claire Parker-Hugill 07787226469 & Emma Hanks 07779724443