




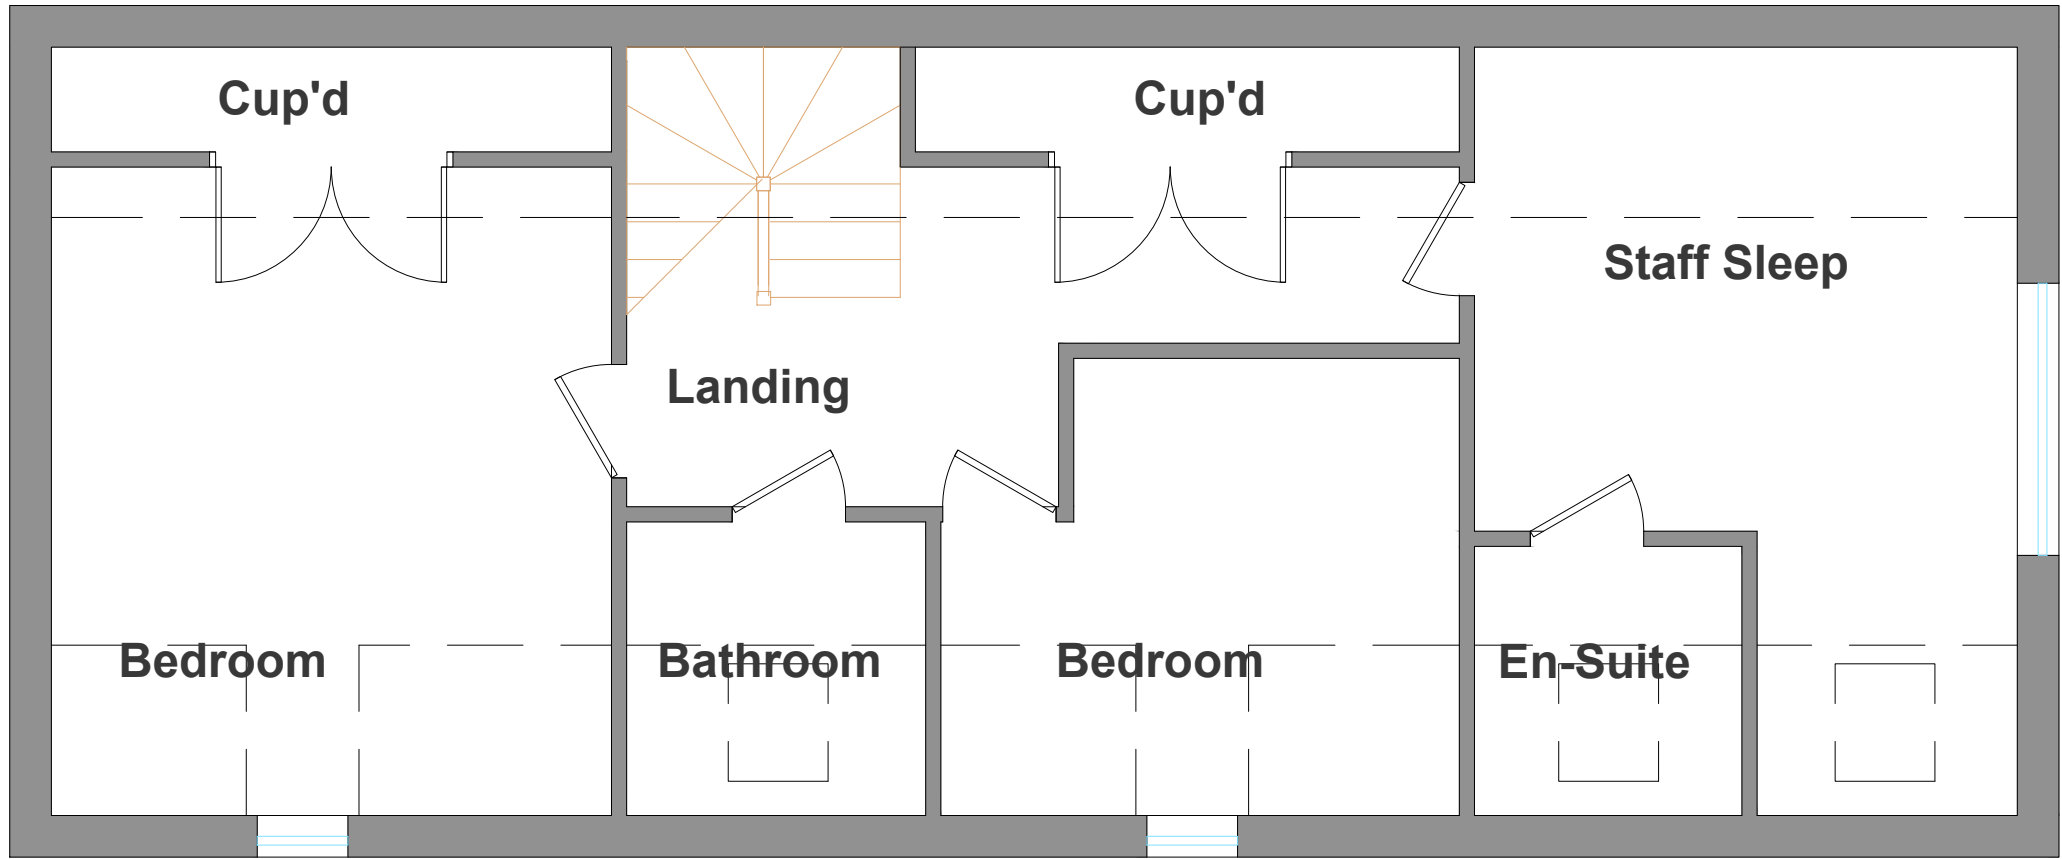


Existing First Floor Plan
1-50

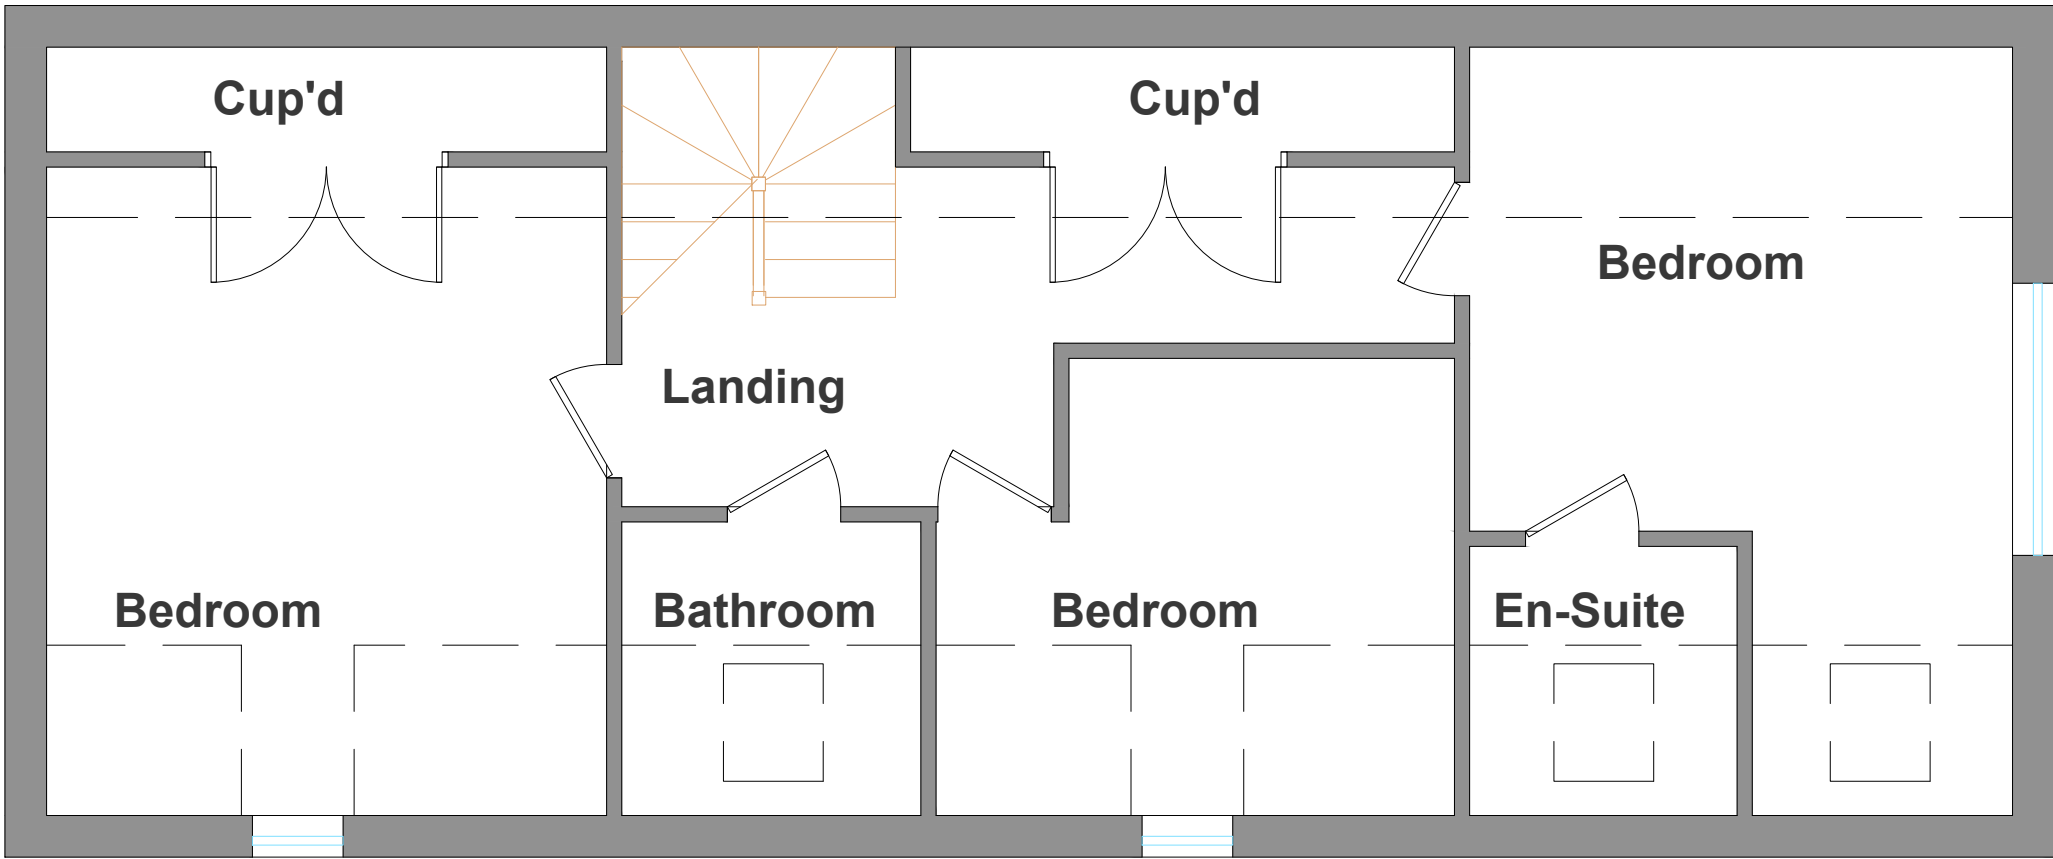

Proposed First Floor Plan
1-50

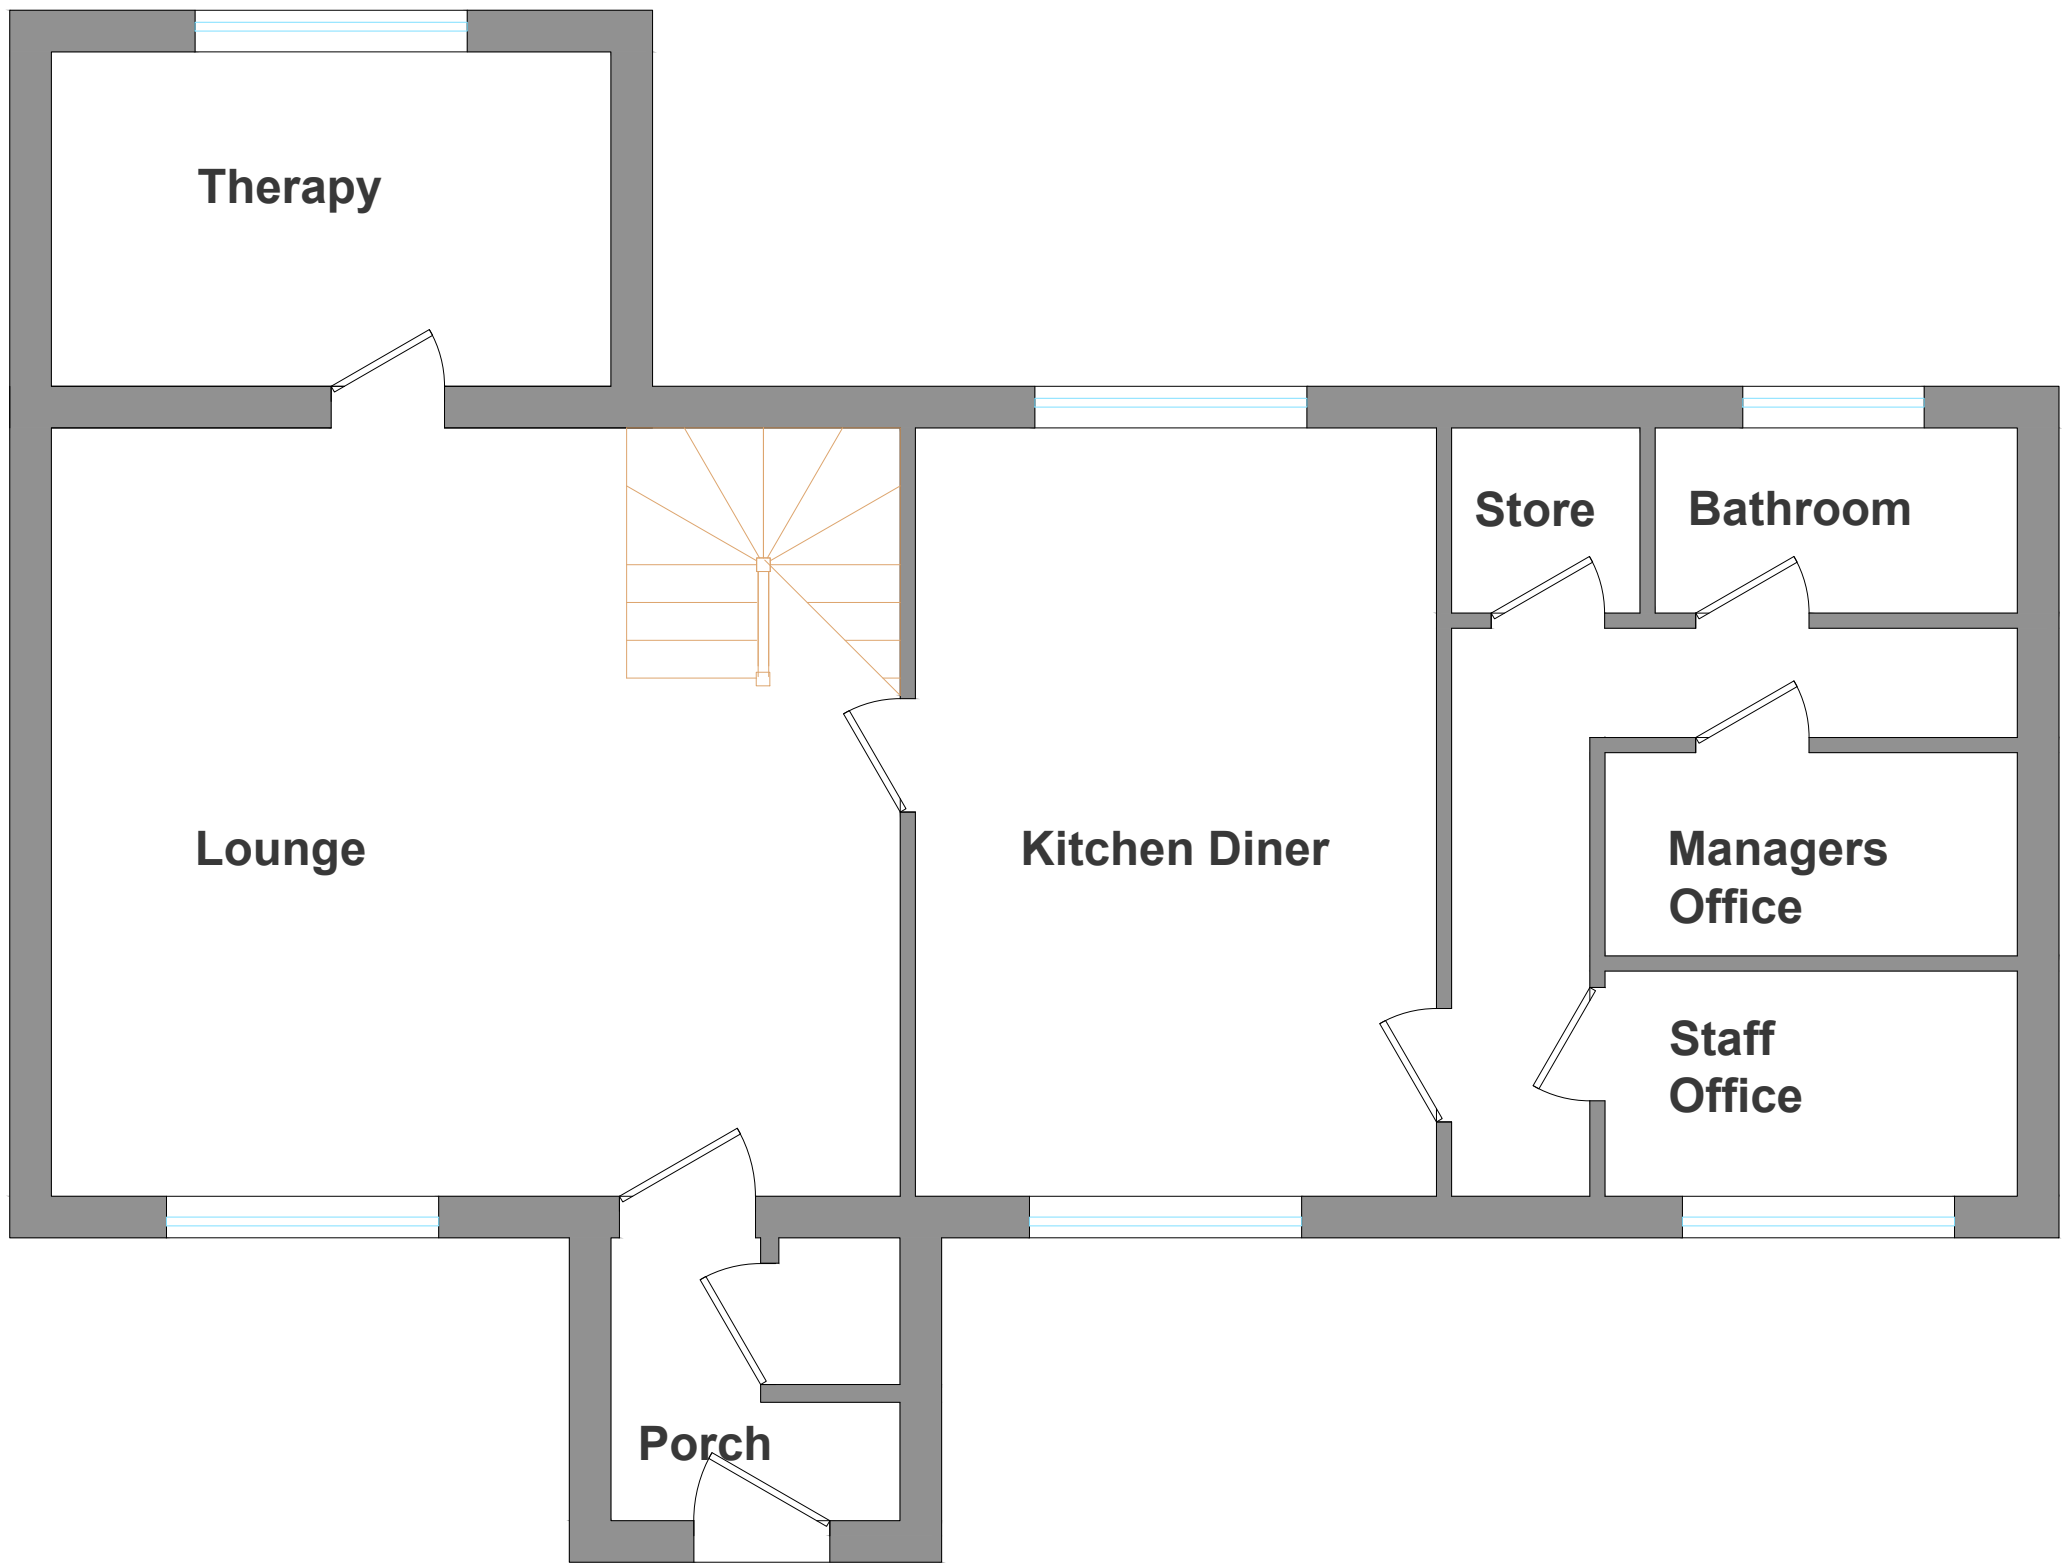

Existing Ground Floor Plan
1-50

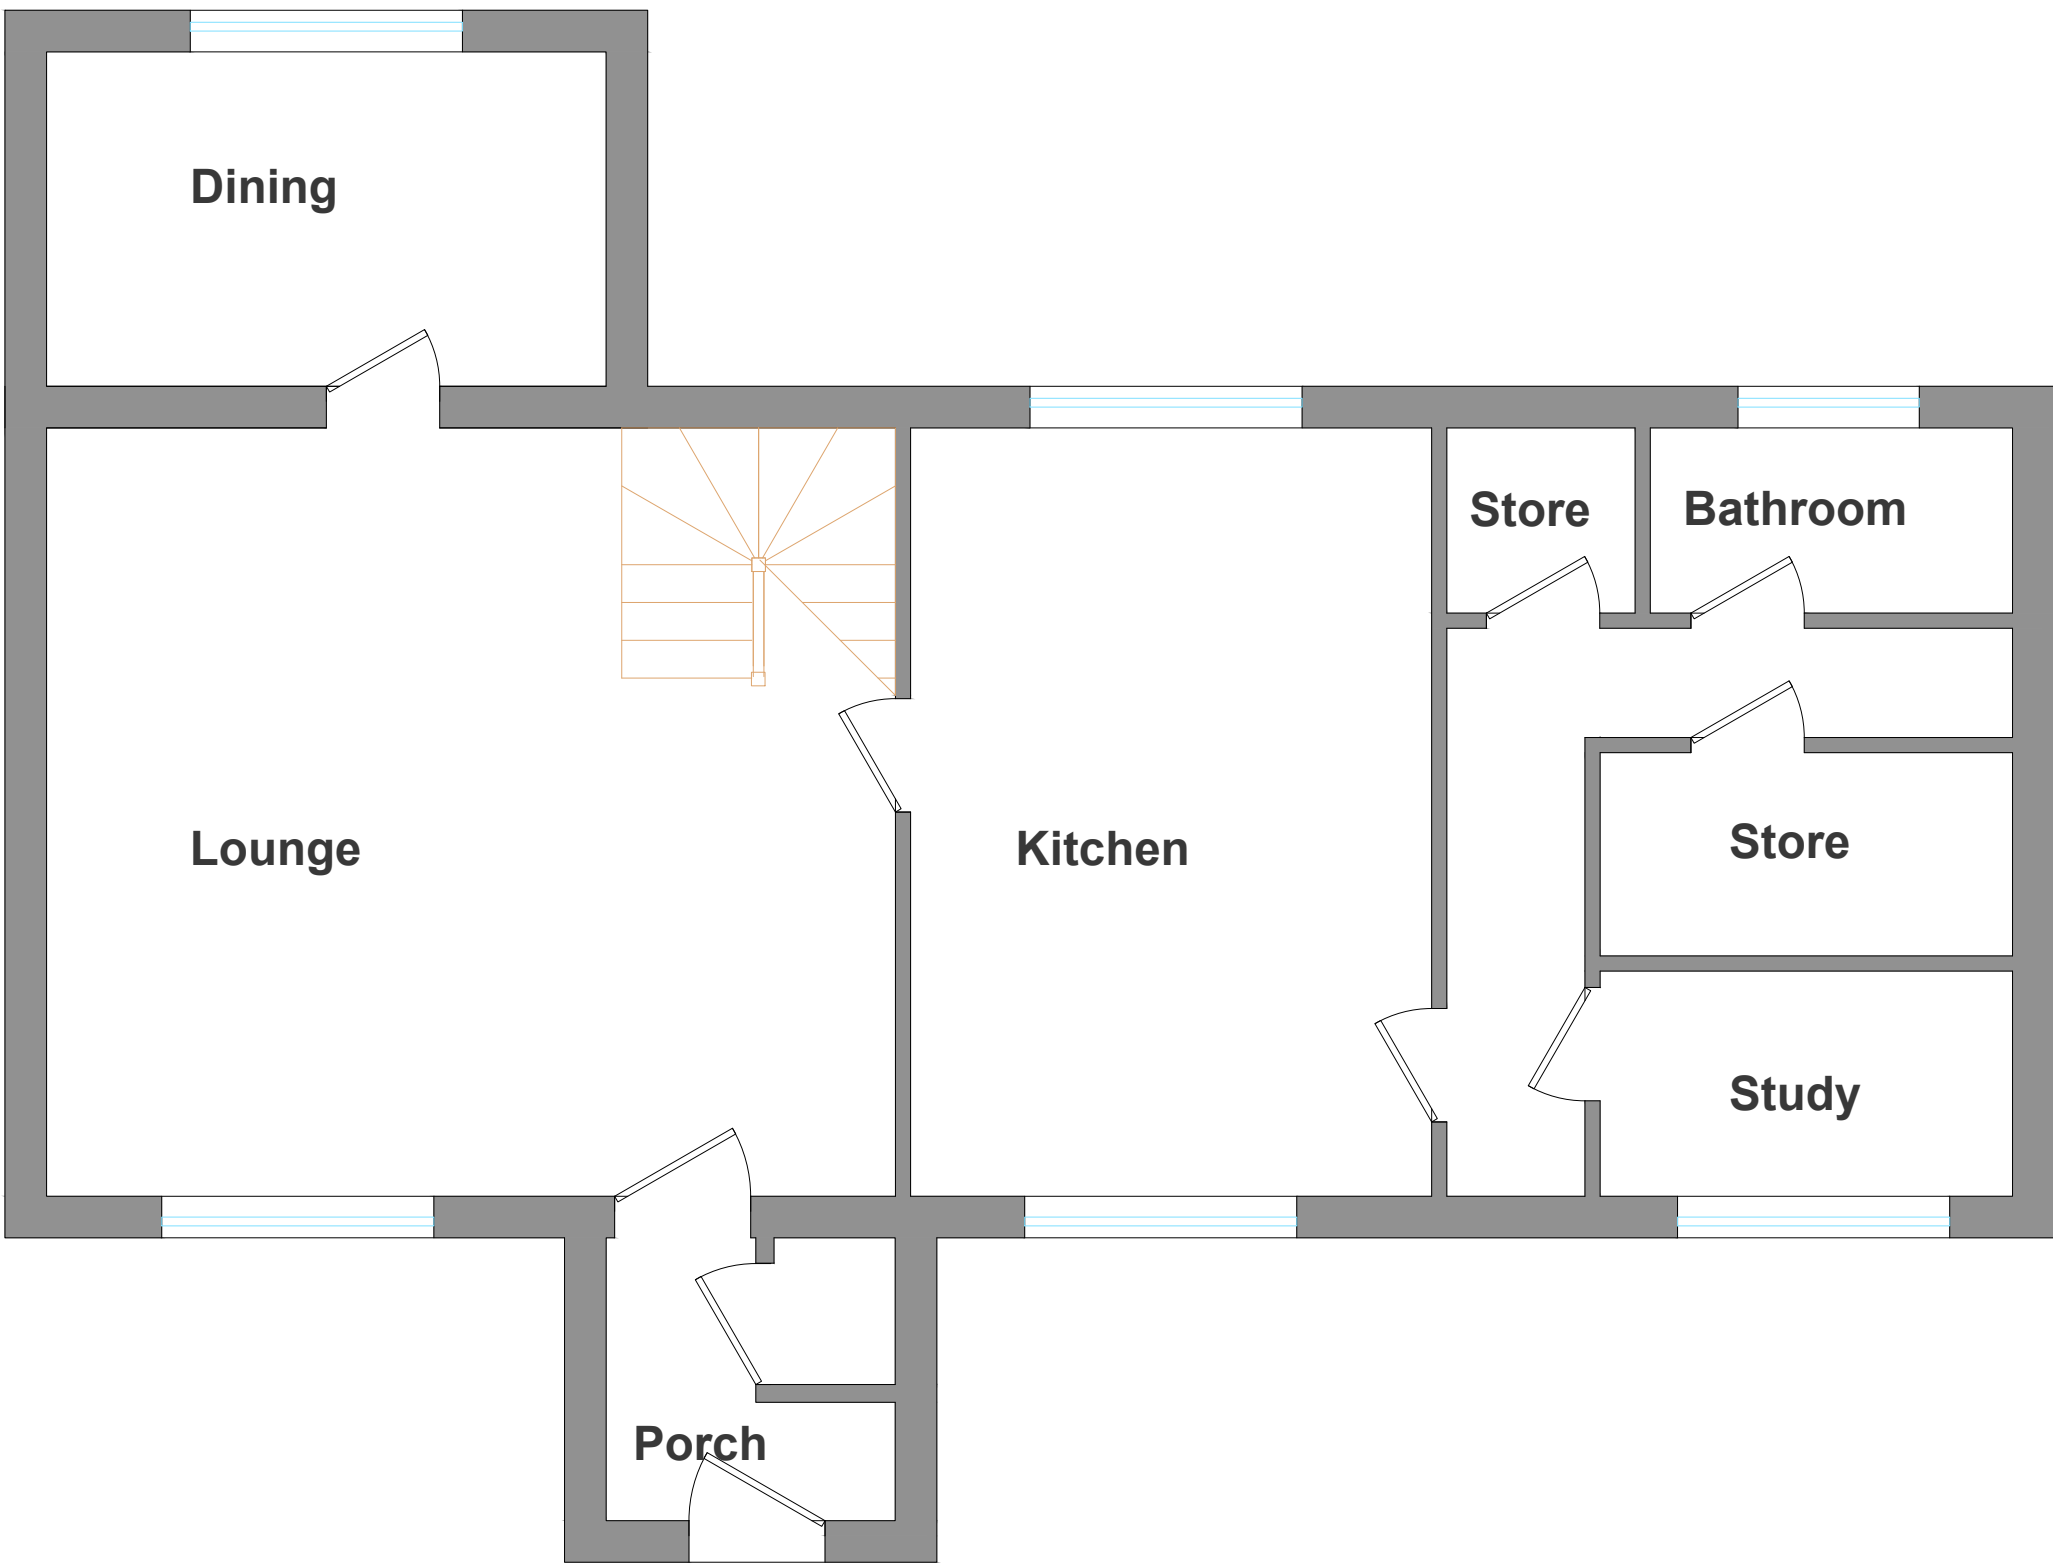

Proposed Ground Floor Plan
1-50

