Notes:
Contractor to check dimensions and notify any discrepancies or errors to MDA Architects Limited immediately.

Work to figured dimensions only. Do not scale. © All Rights Reserved.

2022/62/914477/W
Condition 13:
New retaining walls/building retaining walls adjacent to the existing / proposed highways

Form new sight line at road junction
Detailed separately

New access road
Detailed separately
NO RETAINING WALLS REQUIRED

Form new site entrance
Detailed separately

Existing levels

Retaining wall required
to corner of car park

RW-01

Proposed levels of surrounding land

Plateaued area
subject to final details

Plateaued area
subject to final details

Plateaued area
subject to final details

Plateaued area
subject to final details

Plateaued area
subject to final details

Plateaued area
subject to final details

Plateaued area
subject to final details

LINDLEY MOOR ROAD

WEAVERTHORPE ROAD

Crosland Road

New Development (Under Construction)

New Development (Under Construction)

PROPOSED SITE LAYOUT
Scale 1:750 @ A1 / 1:1500 @ A3

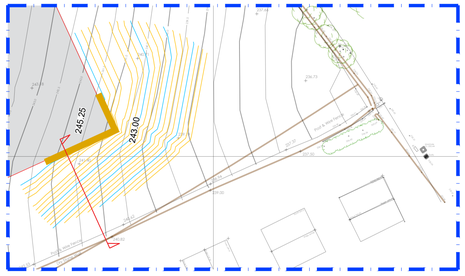

RW-01
Scale 1:500 @ A1 / 1:1000 @ A3

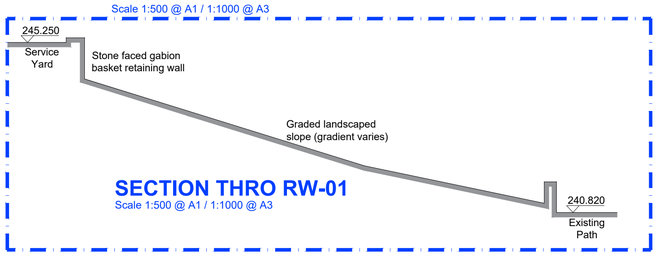

SECTION THRO RW-01
Scale 1:500 @ A1 / 1:1000 @ A3

retaining wall locations

rev	description	drwn	auth	date

PLANNING

MORETON DEAKIN ASSOCIATES
architecture

the turret
valley road
hebden bridge
west yorkshire
hx7 7bz
tel: +44(0) 1422 844762
fax: +44(0) 1422845758
email: info@mdaarchitects.co.uk

client
MACS TRUCKS

project
LAND OFF LINDLEY ROAD
HUDDERSFIELD

project no	drawing no
4110	C13-100

date drawn	rev
April 2026	-

description
EXISTING SITE LAYOUT
SHOWING PROPOSED ACCCESS ROAD
AND RETAINING WALL LOCATIONS

scale	drawn by	authorised by
1:750 @ A1	GRT	SMD

THIS DRAWING MAY ONLY BE SCALED FOR PLANNING PURPOSES NOT FOR CONSTRUCTION

All written/scaled dimensions, setting out, levels floor areas etc. are subject to verification by Contractor(s) on site.

This drawing and design are © Copyright Moreton Deakin Associates Ltd. No reproduction or alteration is permitted without written consent.

This drawing where applicable must be read in conjunction with other relevant specifications and drawings