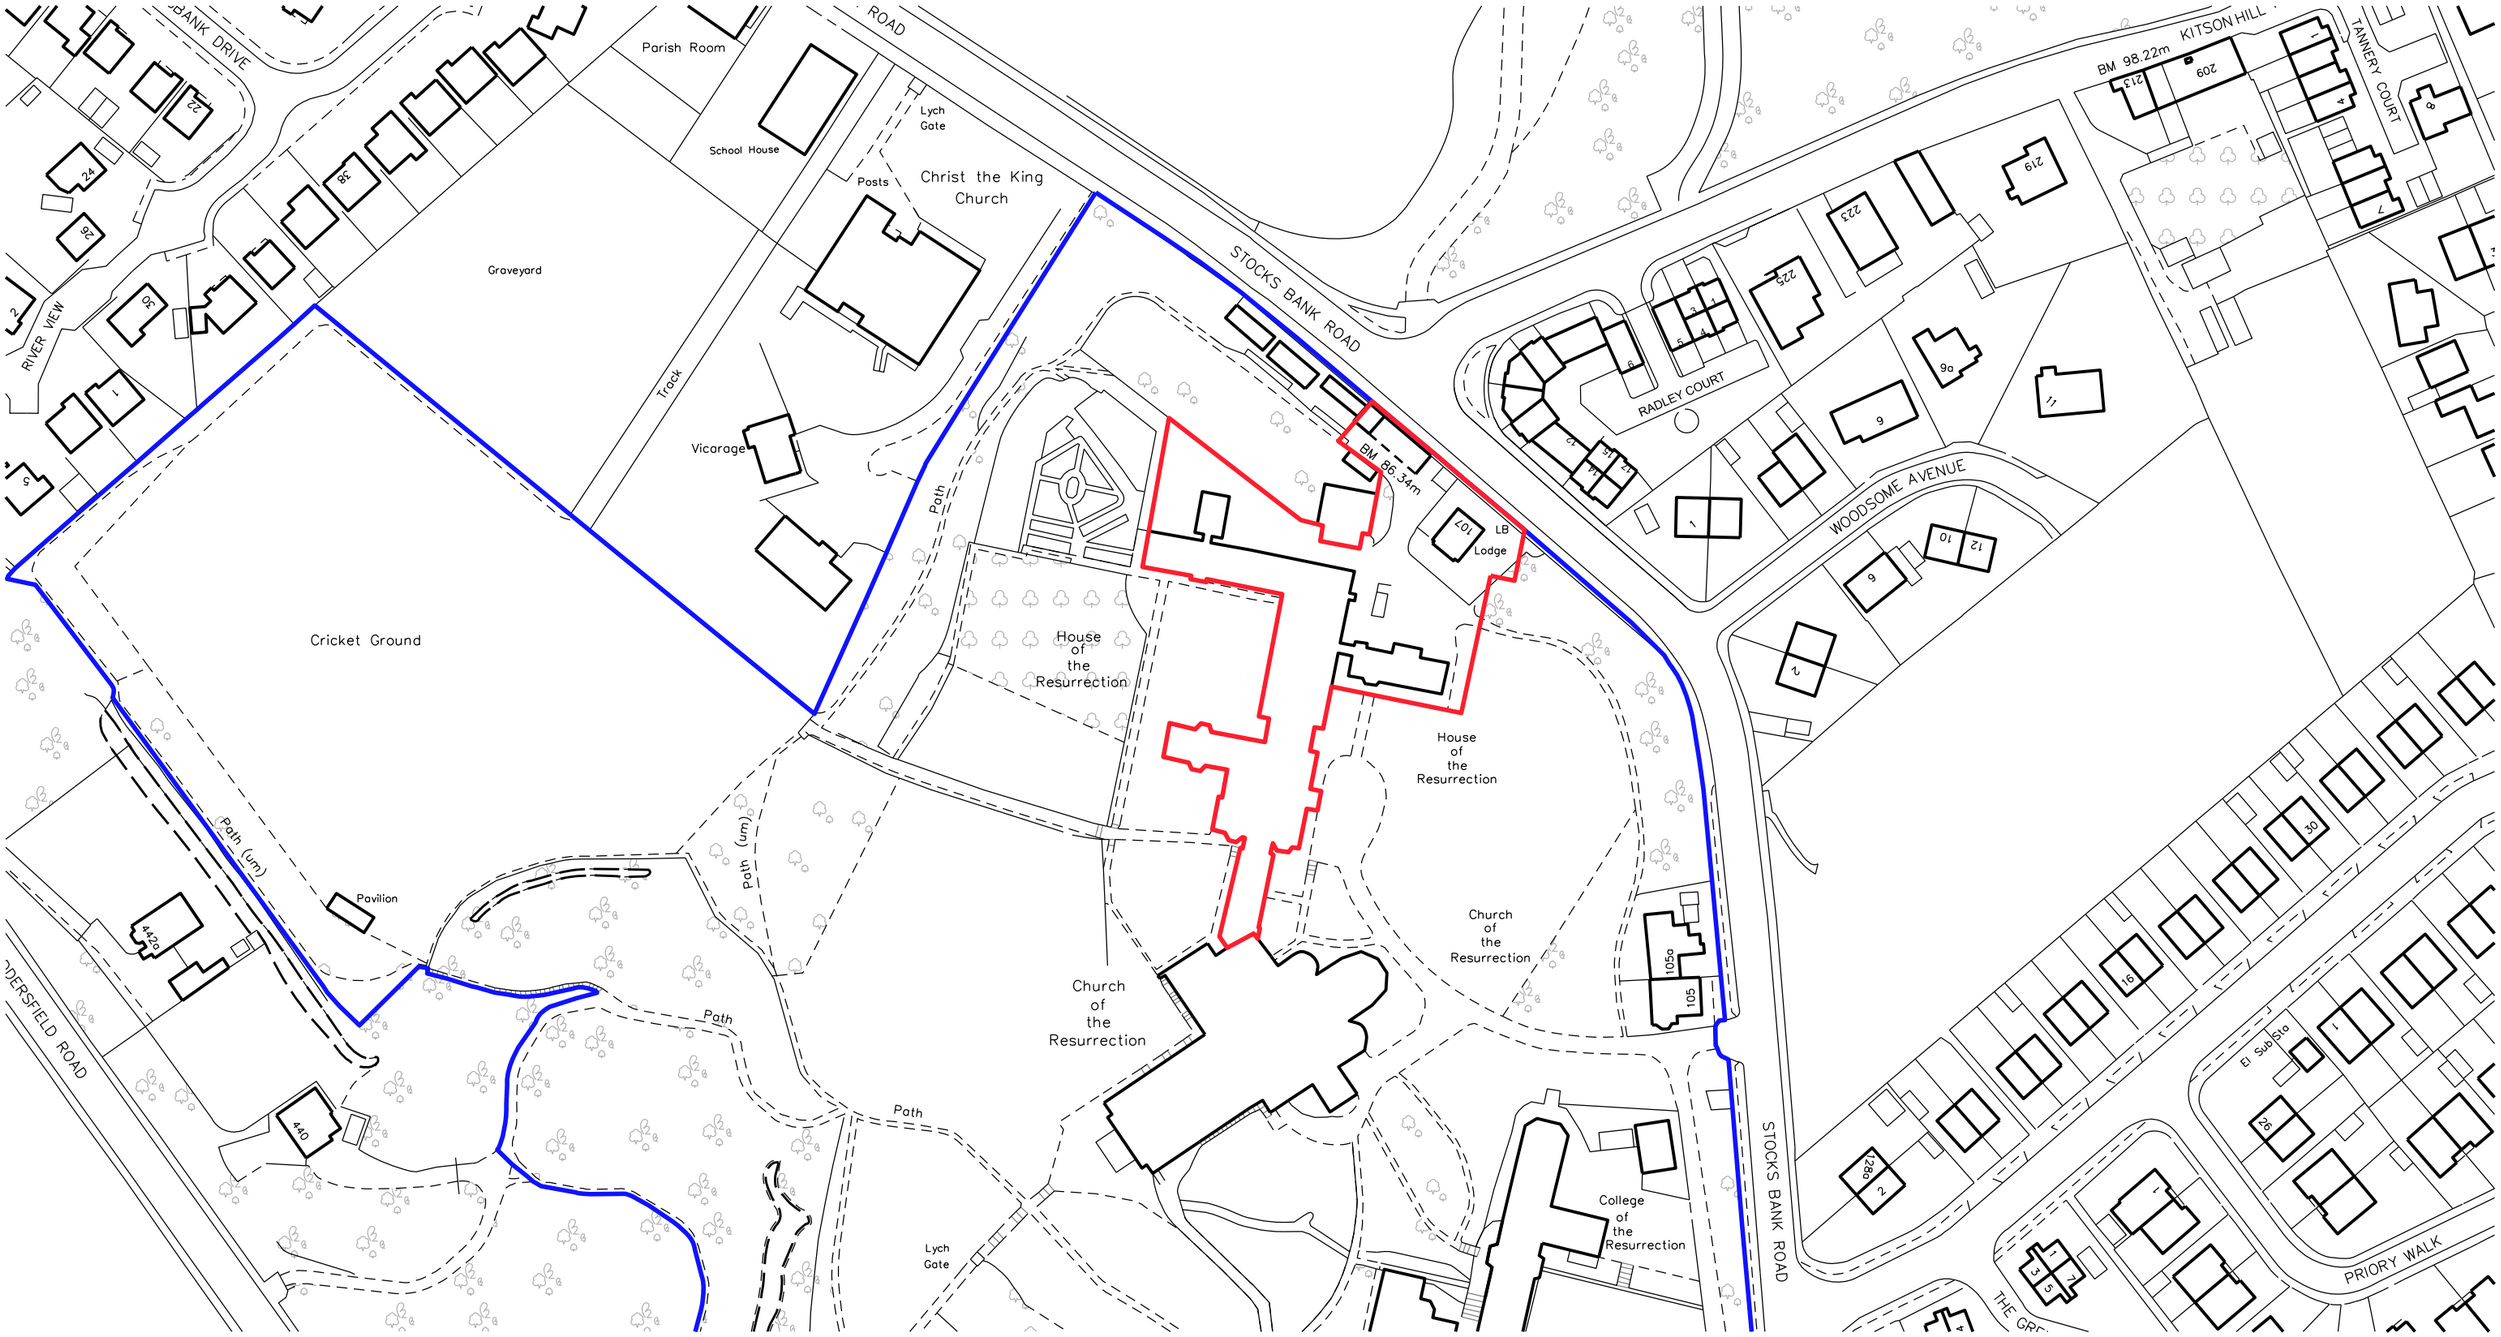

01

Site Location Plan

1:1250@A3

Site Ownership Boundary
Red Line Boundary

0 10 20 30 40 50m

ArkleBoyce.

STUDIO 9
MATTHEW MURRAY HOUSE
97 WATER LANE,
LEEDS LS11 5QN

Telephone
+44(0)113 322 9491
Email
info@arkleboyce.co.uk

www.arkleboyce.co.uk

Notes:

Copyright ArkleBoyce architects Ltd.

Unless indicated, this drawing is for information only.
Do not scale, use figured dimensions only.
All dimensions to be checked on site.
Drawing subject to statutory approvals.
Drawings to be read in conjunction with all relevant Architects', Services and Structural Engineers' drawings.

Dwg original size: A3

Revisions

Rev.	Date	Notes	Drawn	Checked
*	07.04.2026	Planning Application	JA	MD

Project:	Community of the Resurrection, Mirfield	**Project No.**	**22024**
Client	Community of the Resurrection		
Date	April 2026	**Revision**	-
Drawing Title	Site Location Plan		
Status	PLANNING APPLICATION ISSUE		
Scale	1:1250@A3	**Drawing No.**	AP-001