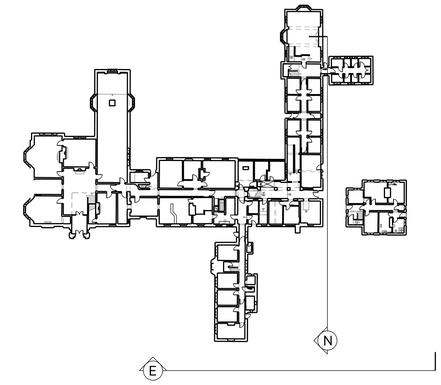

01 Key Plan
NTS

E East Elevation
1:100@A1

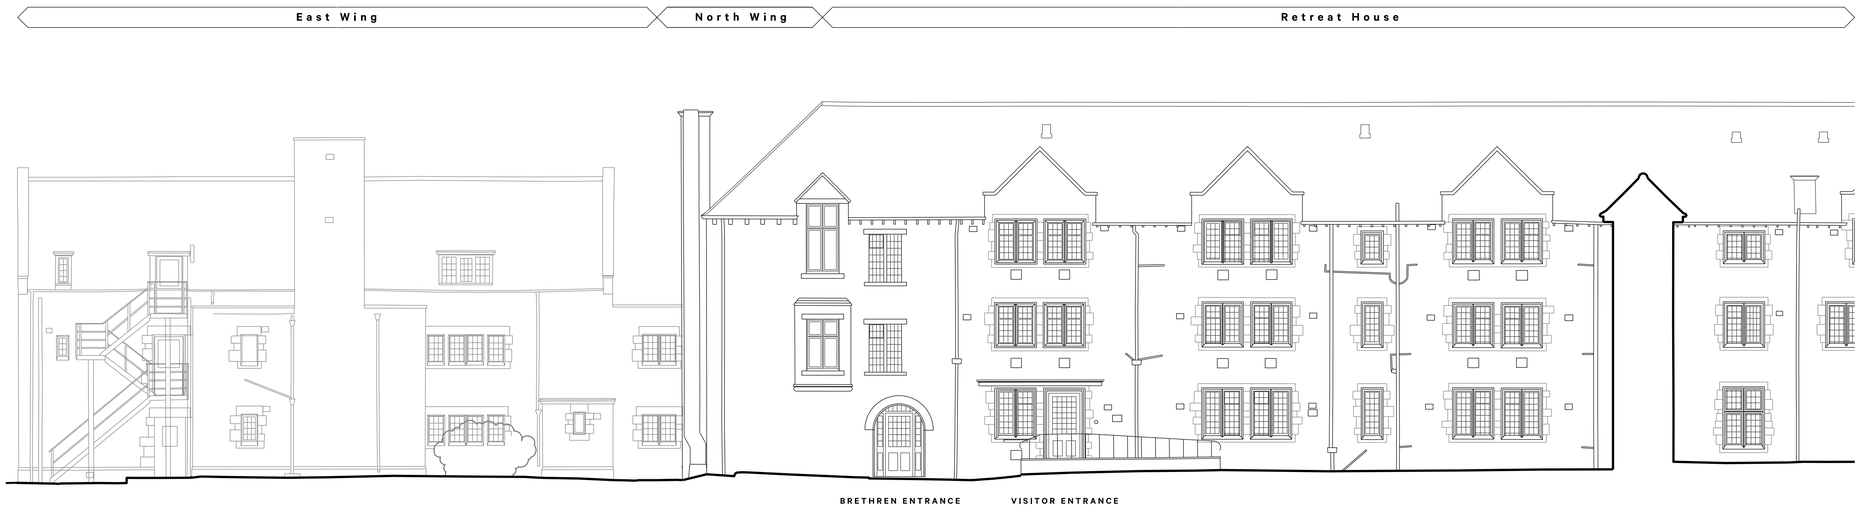

N North Elevation
1:100@A1

0 1 2 3 4 5 10

Notes:

Revisions

Rev.	Date	Notes	Drawn	Checked
-	07.04.2026	Planning Application	JA	MD

Project:
Community of the Resurrection, Mirfield

Client
Community of the Resurrection

Drawing Title
Existing Elevations - Entrance Area - Sheet 1 of 2

Scale
1:100@A1

Date
April 2026

Drawing No.
AP-201

Project No.
22024

Revision
-

Status
PLANNING APPLICATION ISSUE

Unless indicated, this drawing is for information only.
Do not scale, use figured dimensions only.
Check all dimensions on site before work.
Drawing subject to statutory approvals.
Drawings to be read in conjunction with all relevant
Architects', Services and Structural Engineers' drawings.

ArkleBoyce.

STUDIO 9
MATTHEW MURRAY HOUSE
ROYAL DELANE
LEEDS LS11 5QH

Telephone
+44(0)113 322 9491

Email
info@arkleboyce.co.uk

www.arkleboyce.co.uk

Copyright ArkleBoyce architects Ltd.