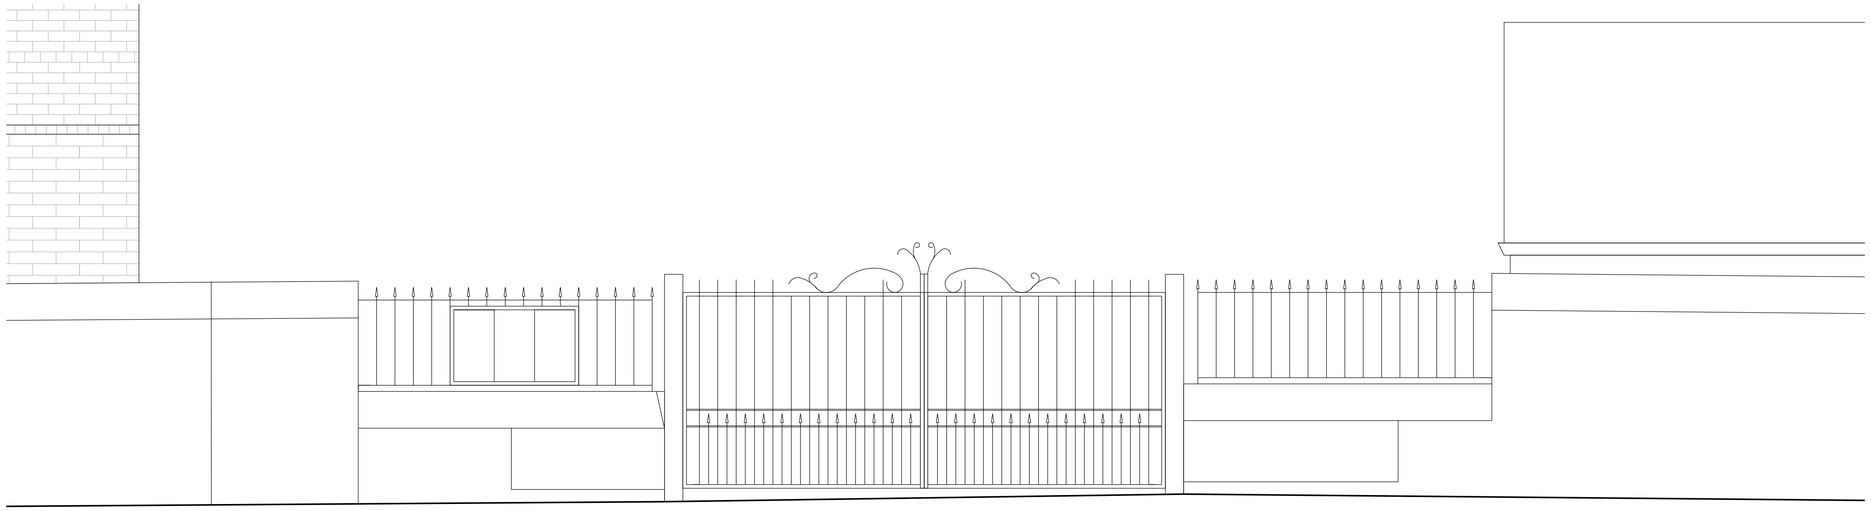

01

## Existing Entrance Gates Elevation

1:25@A1

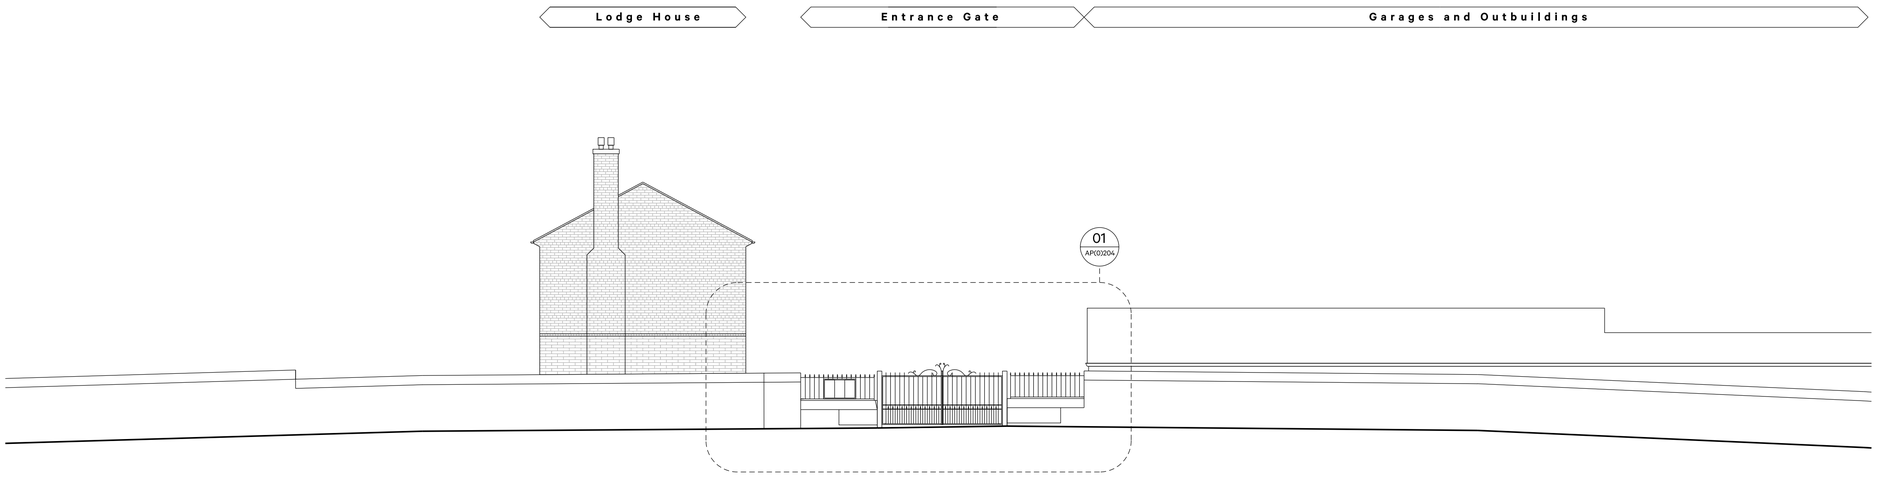


02

## Existing Street Elevation

1:100@A1

0 1 2 3 4 5 10

**Notes:**

**Revisions**

| Rev. | Date | Notes | Drawn | Checked |
|---|---|---|---|---|
| - | 07.04.2026 | Planning Application | JA | MD |

**Project:**
Community of the Resurrection, Mirfield

**Client**
Community of the Resurrection

**Drawing Title**
Existing Street Elevation

**Scale**
1:100@A1/ 1:25@A1

**Date**
April 2026

**Drawing No.**
AP-220

**Project No.**
**22024**

**Revision**
**-**

**Status**
PLANNING APPLICATION ISSUE

Unless indicated, this drawing is for information only.
Do not scale, use figured dimensions only.
Check all dimensions on site before work.
Drawing subject to statutory approvals.
Drawings to be read in conjunction with all relevant
Architects', Services and Structural Engineers' drawings.

**ArkleBoyce.**

STUDIO 9
MATTHEW MURRAY HOUSE
37 WATER LANE,
LEEDS LS11 5QN

Telephone
+44(0)113 322 9491
Email
info@arkleboyce.co.uk

www.arkleboyce.co.uk

Copyright ArkleBoyce architects Ltd.