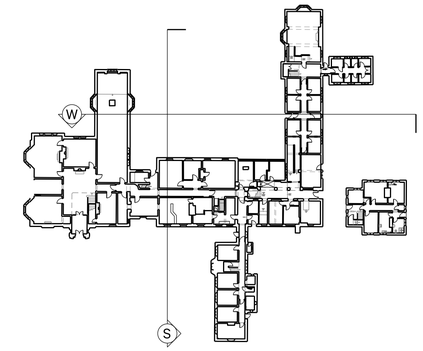

01 Key Plan
NTS

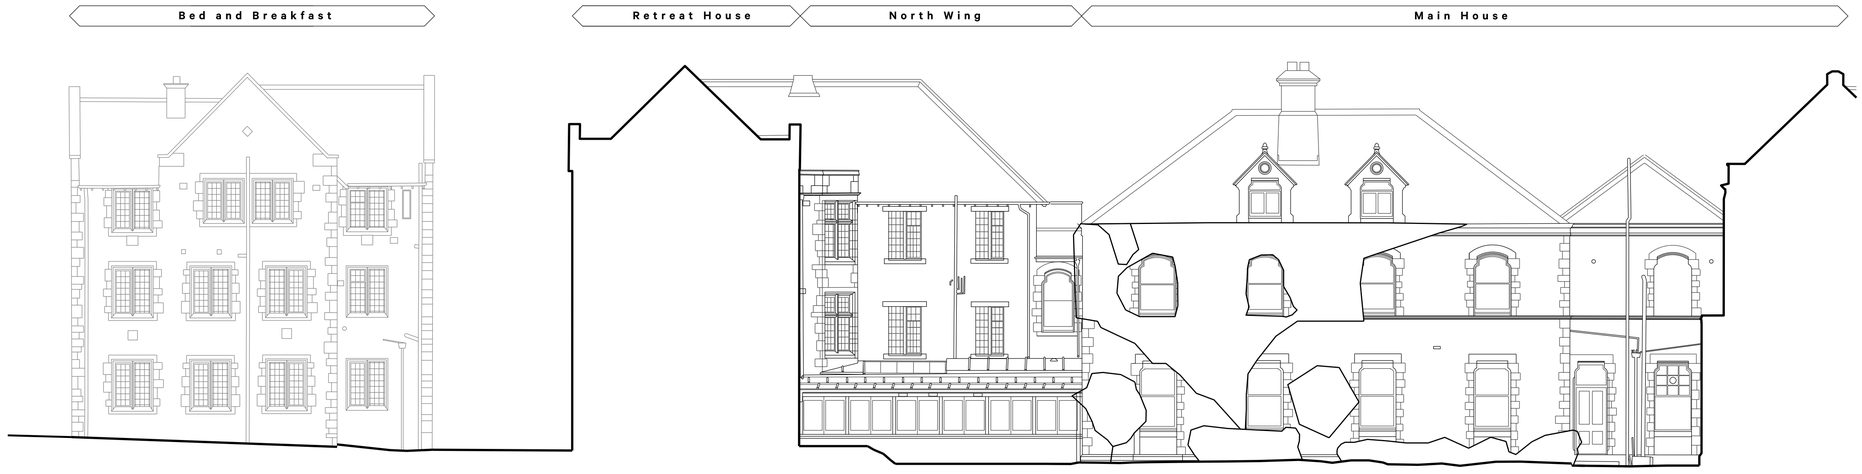

W West Elevation
1:100@A1

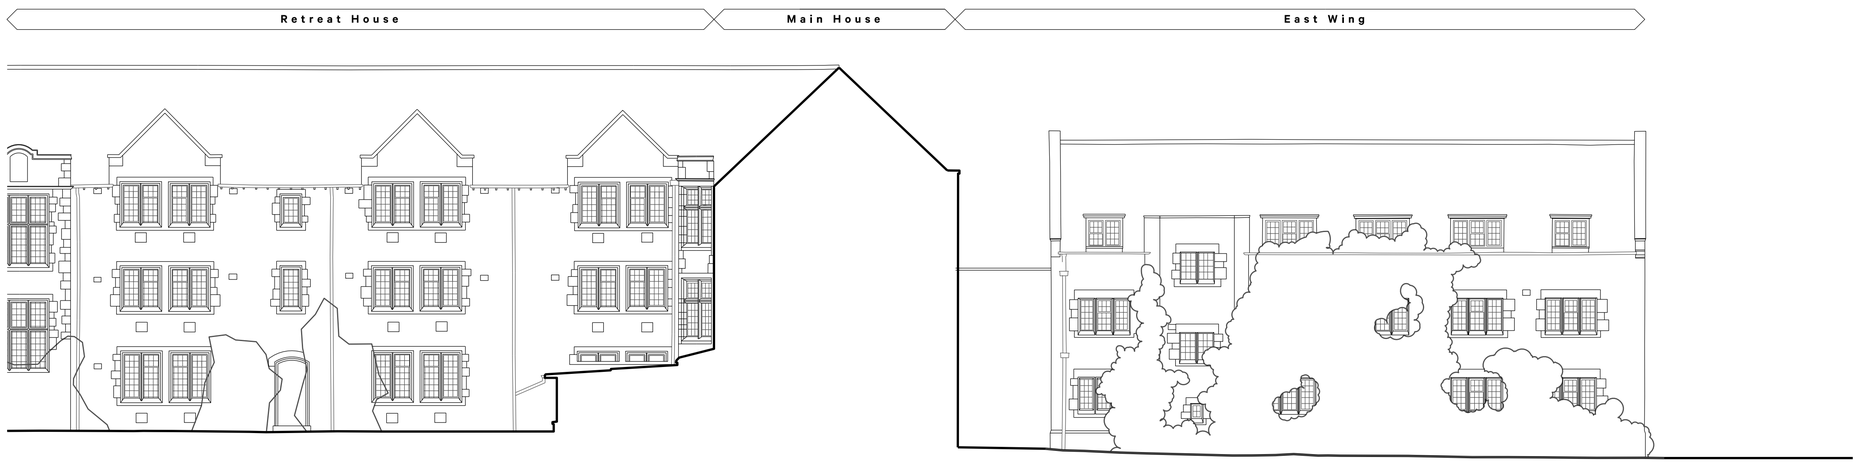

S South Elevation
1:100@A1

0 1 2 3 4 5 10

Copyright ArkleBoyce architects Ltd.

Notes:

Revisions

Rev.	Date	Notes	Drawn	Checked
-	07.04.2026	Planning Application	JA	MO

Project:
Community of the Resurrection, Mirfield

Client
Community of the Resurrection

Drawing Title
Existing Elevations - Entrance Area - Sheet 2 of 2

Scale
1:100@A1

Date
April 2026

Drawing No.
AP-201

Project No.
22024

Revision
-

Status
PLANNING APPLICATION ISSUE

Unless indicated, this drawing is for information only.
Do not scale from this drawing except for planning.
All dimensions to be checked on site.
Drawing subject to statutory approvals.
Drawings to be read in conjunction with all relevant Architects', Services and Structural Engineers' drawings.

ArkleBoyce.

STUDIO 9
MATTHEW MURRAY HOUSE
ST MATTER LANE,
LEEDS, LS1 1QW

Telephone:
+44 (0)113 322 9491
Email:
info@arkleboyce.co.uk

www.arkleboyce.co.uk