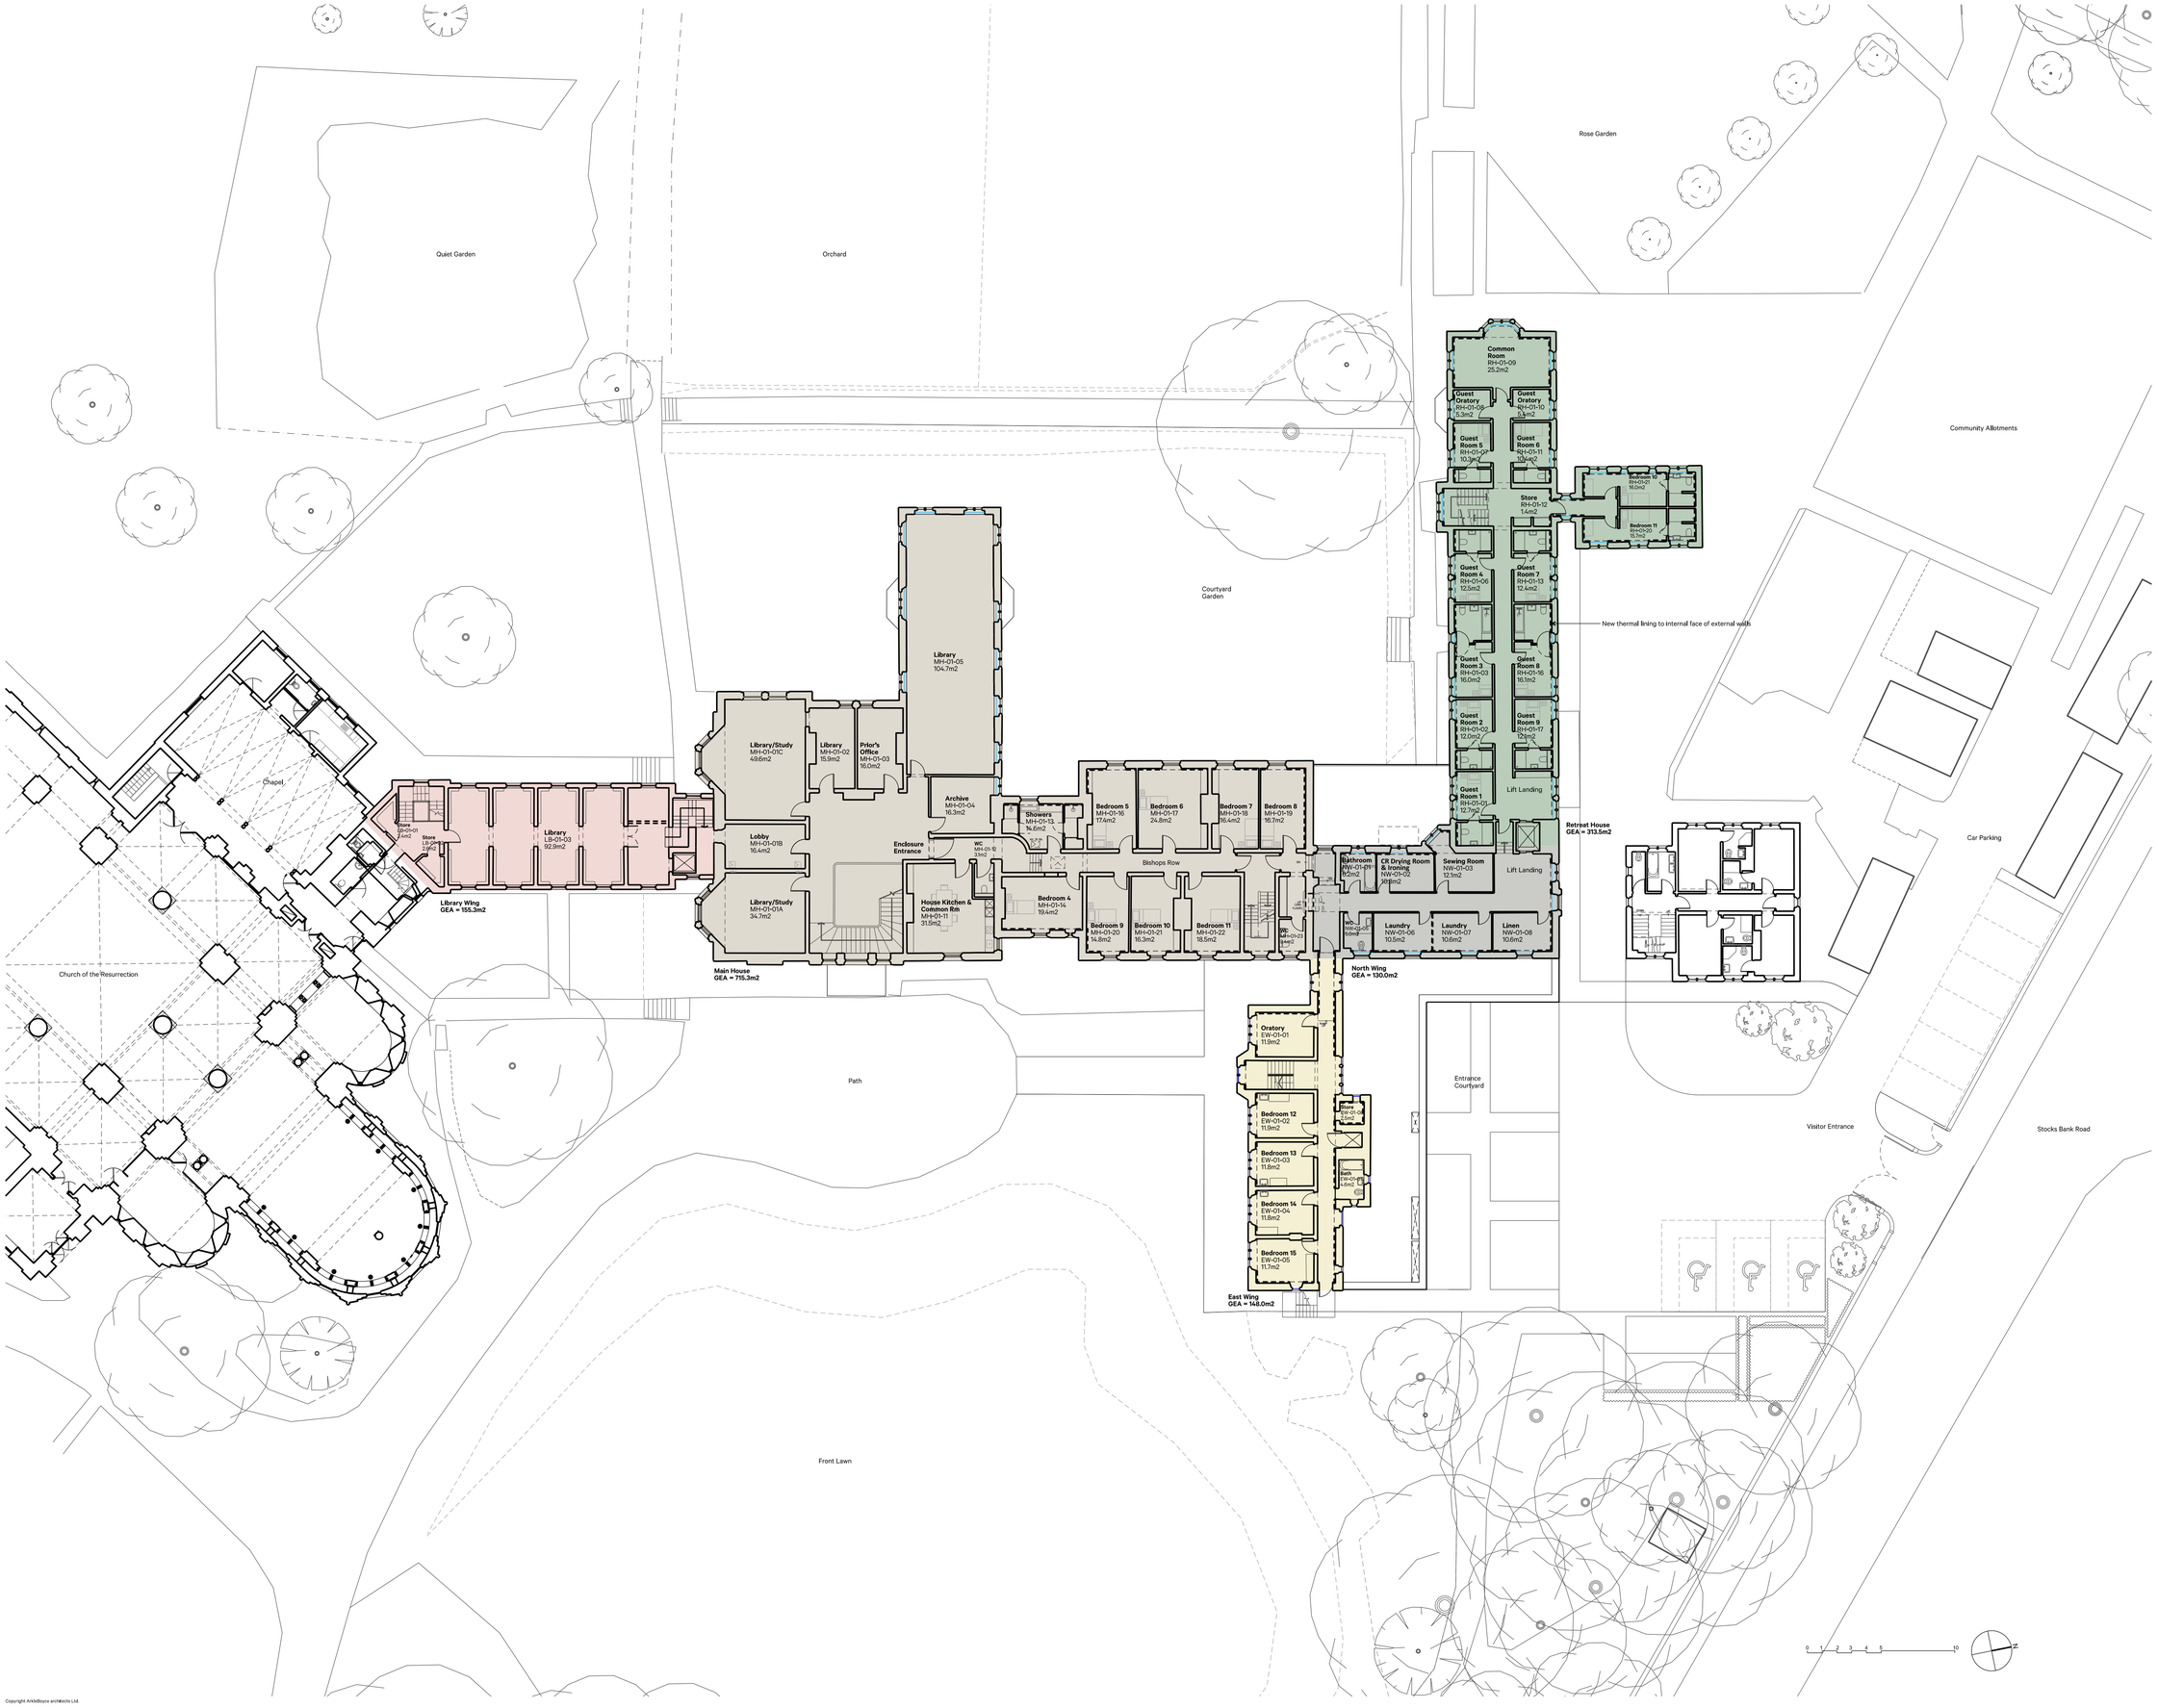

Copyright ArkleBoyce architects Ltd.

Notes:

Annotation Key

- New thermal lining to external face of external walls
- Proposed external secondary glazing

Revisions

Rev.	Date	Notes	Drawn	Checked
-	07.04.2026	Planning Application	JA	MD

Project:
Community of the Resurrection, Mirfield

Client
Community of the Resurrection

Drawing Title
Proposed First Floor Plan

Scale
1:200@A1

Date
April 2026

Drawing No.
AP-111

Project No.
22024

Revision
-

Status
PLANNING APPLICATION ISSUE

Unless indicated, this drawing is for information only.
Do not scale from this drawing except for planning only.
All dimensions to be checked on site.
Drawing subject to statutory approvals.
Drawings to be read in conjunction with all relevant Architects', Services and Structural Engineers' drawings.

ArkleBoyce.

STUDIO 5
MATTHEW MURRAY HOUSE
37 WATER LANE,
LEEDS LS11 5QN

Telephone:
+44(0)113 322 9431
Email:
info@arkleboyce.co.uk

www.arkleboyce.co.uk