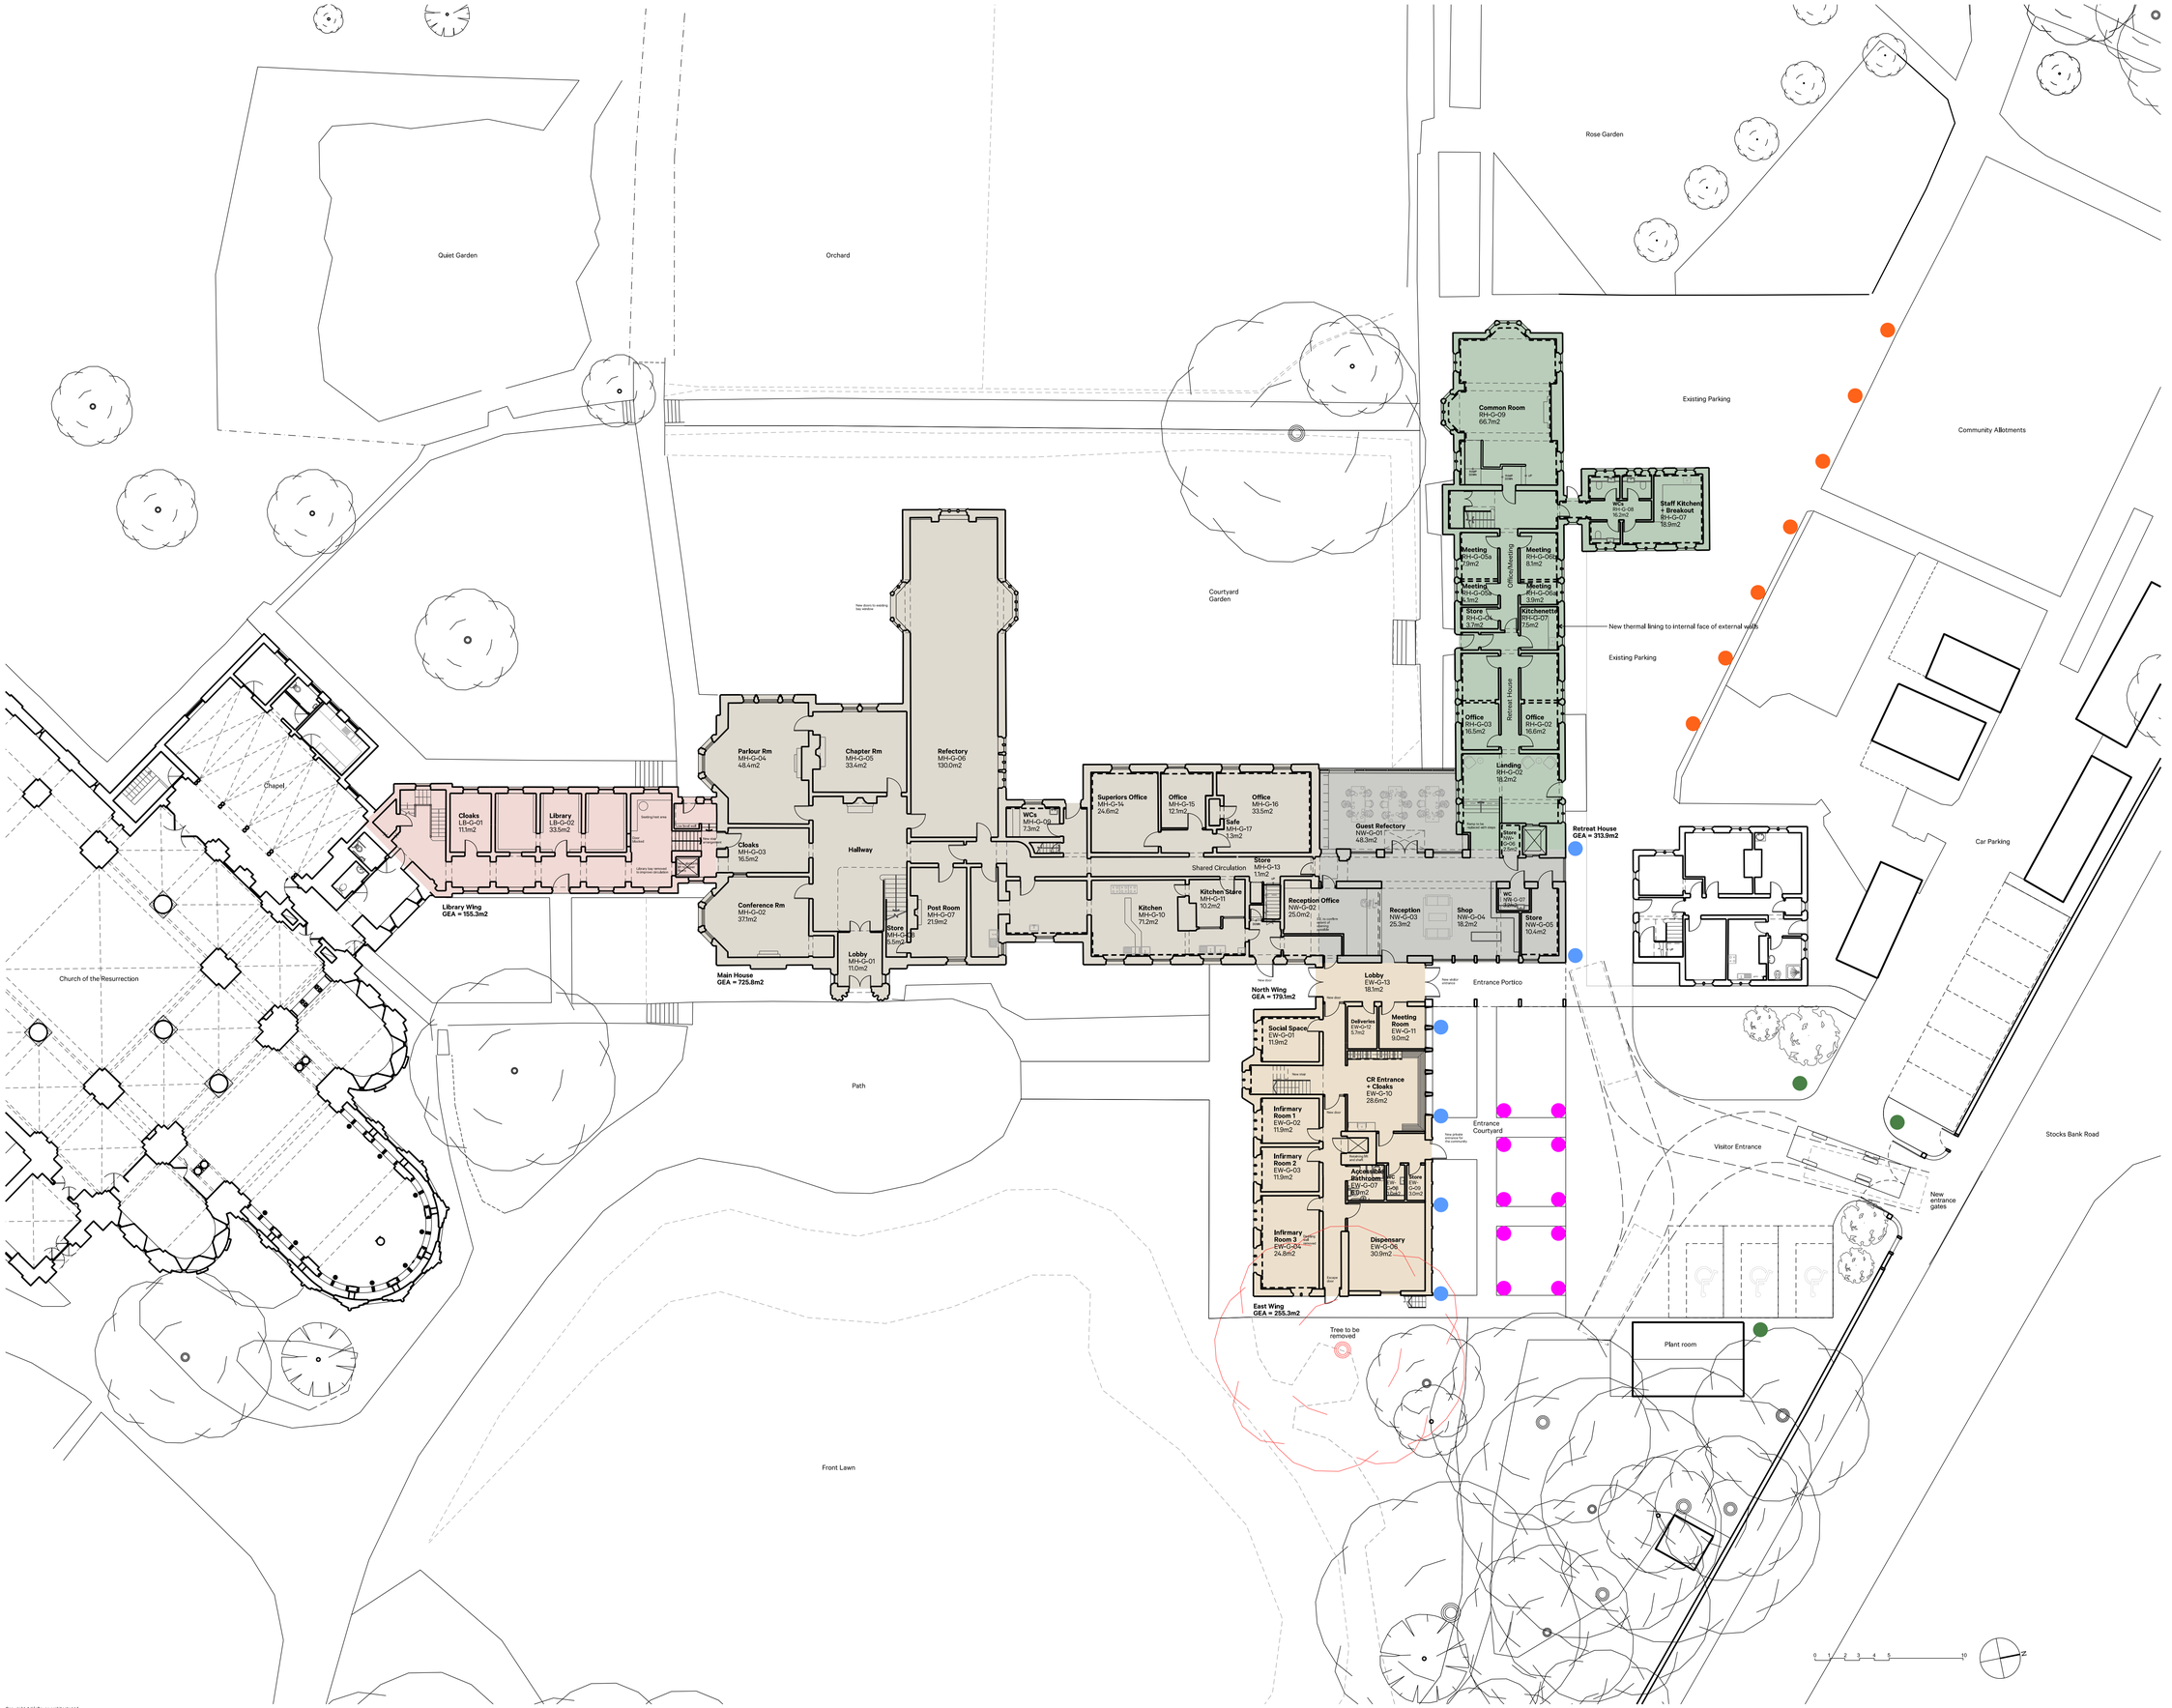

Lighting Key:

- LED bollards circa. 1m high
- Low level LED mounted to timber posts
- LED downlights mounted to high level post
- Wall mounted LED downlights

Notes:

Annotation Key

- New thermal lining to external face of external walls
- Proposed internal secondary glazing

Revisions

Rev.	Date	Notes	Drawn	Checked
-	07.04.2026	Planning Application	JA	MD

Project:
Community of the Resurrection, Mirfield

Client
Community of the Resurrection

Drawing Title
Proposed Ground Floor Plan

Scale
1:200@A1

Date
April 2026

Drawing No.
AP-110

Project No.
22024

Revision
-

Status
PLANNING APPLICATION ISSUE

Unless indicated, this drawing is for information only.
Do not scale, use figured dimensions only.
All dimensions to be checked on site.
Any discrepancies to be reported immediately.
Drawing to be read in conjunction with all relevant Architects', Services and Structural Engineers' drawings.

ArkleBoyce.

STUDIO 9
MATTHEW MURRAY HOUSE
97 WATER LANE,
LEEDS LS11 5QN

Telephone
+44(0)113 322 9491
Email
info@arkleboyce.co.uk

www.arkleboyce.co.uk

Copyright ArkleBoyce architects Ltd.