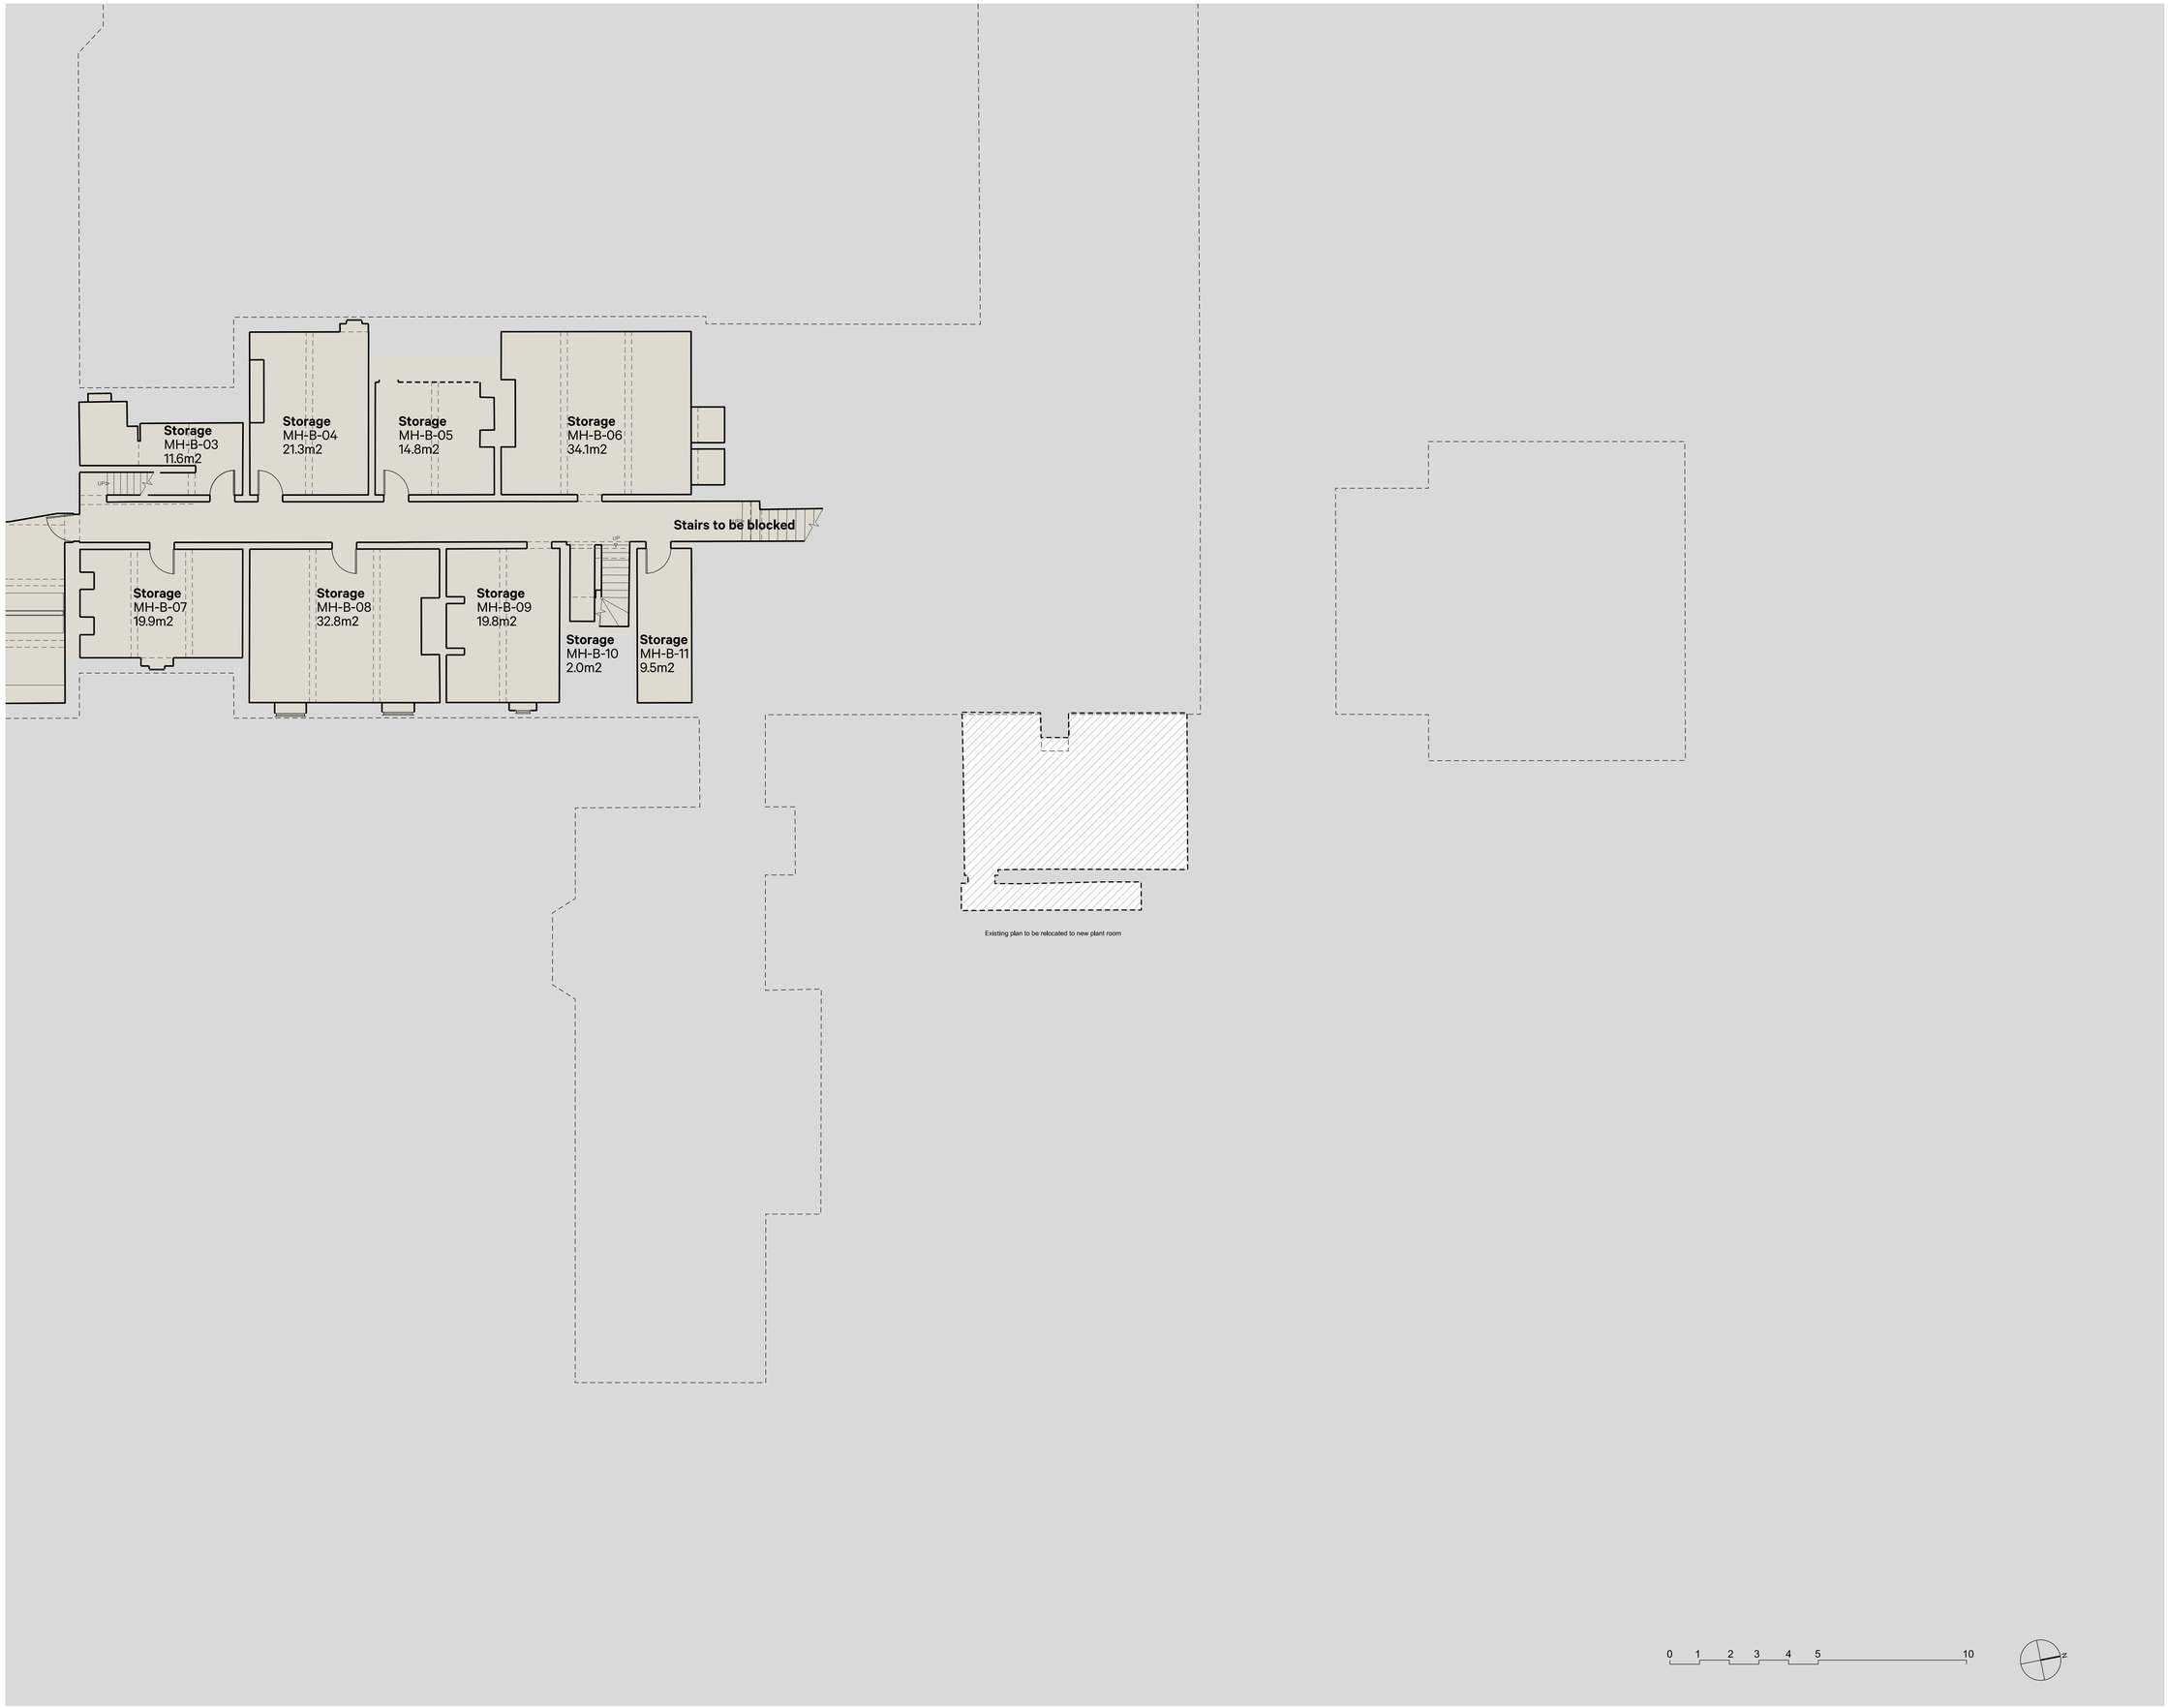

Notes:

Revisions

Rev.	Date	Notes	Drawn	Checked
-	07.04.2026	Planning Application	MD	GB

Project:
Community of the Resurrection, Mirfield

Client
Community of the Resurrection

Drawing Title
Proposed Basement Floor Plan - Entrance Area

Scale
1:50@A1

Date
April 2026

Drawing No.
AP-119

Project No.
22024

Revision
-

Status
PLANNING APPLICATION ISSUE

Unless indicated, this drawing is for information only.
Do not scale from this drawing except for planning.
All dimensions to be checked on site.
Drawing subject to statutory approvals.
Drawings to be read in conjunction with all relevant Architects', Services and Structural Engineers' drawings.

ArkleBoyce.

STUDIO 9
MATTHEW MURRAY HOUSE
97 WATER LANE,
LEEDS, LS11 5QN

Telephone:
0113 322 9431
Email:
info@arkleboyce.co.uk

www.arkleboyce.co.uk

Copyright ArkleBoyce architects Ltd.