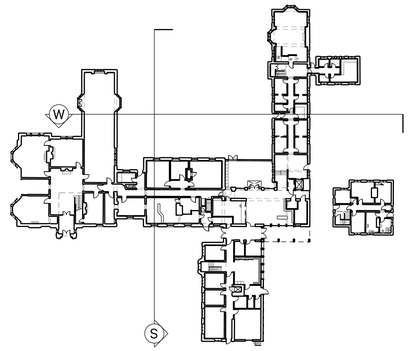


01 Key Plan
NTS

Bed and Breakfast | Retreat House | North Wing | Main House

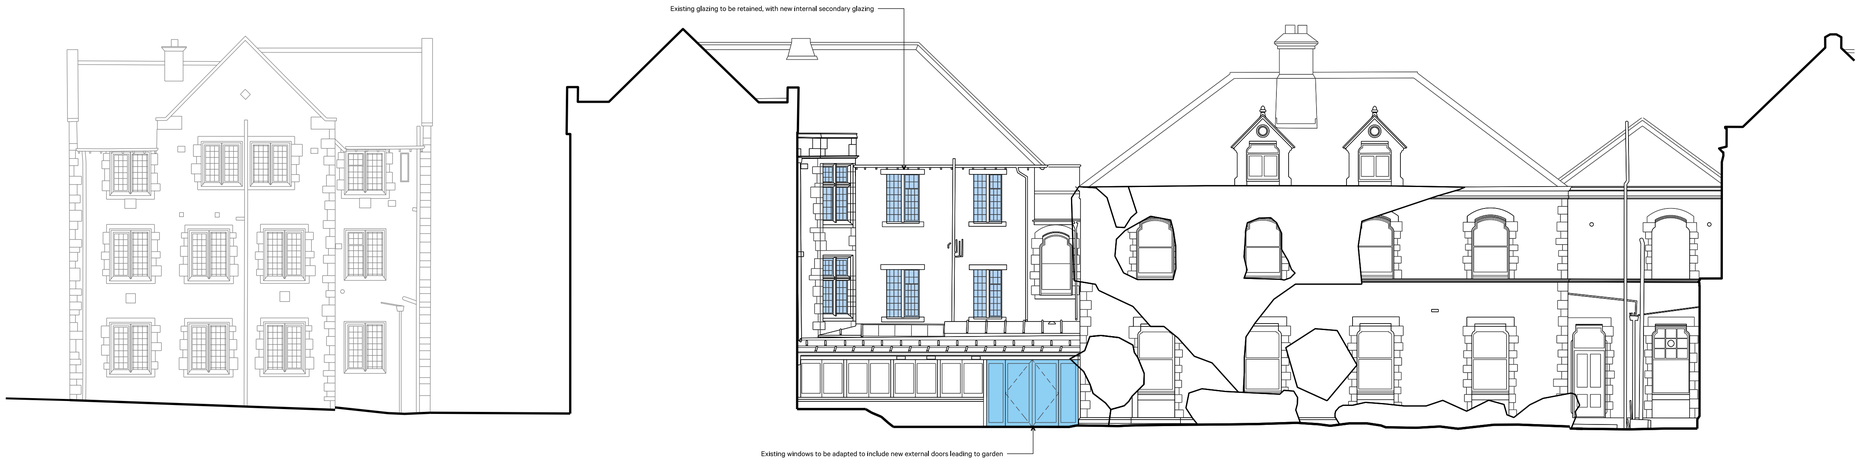


W West Elevation
1:100@A1

Retreat House | Main House | East Wing

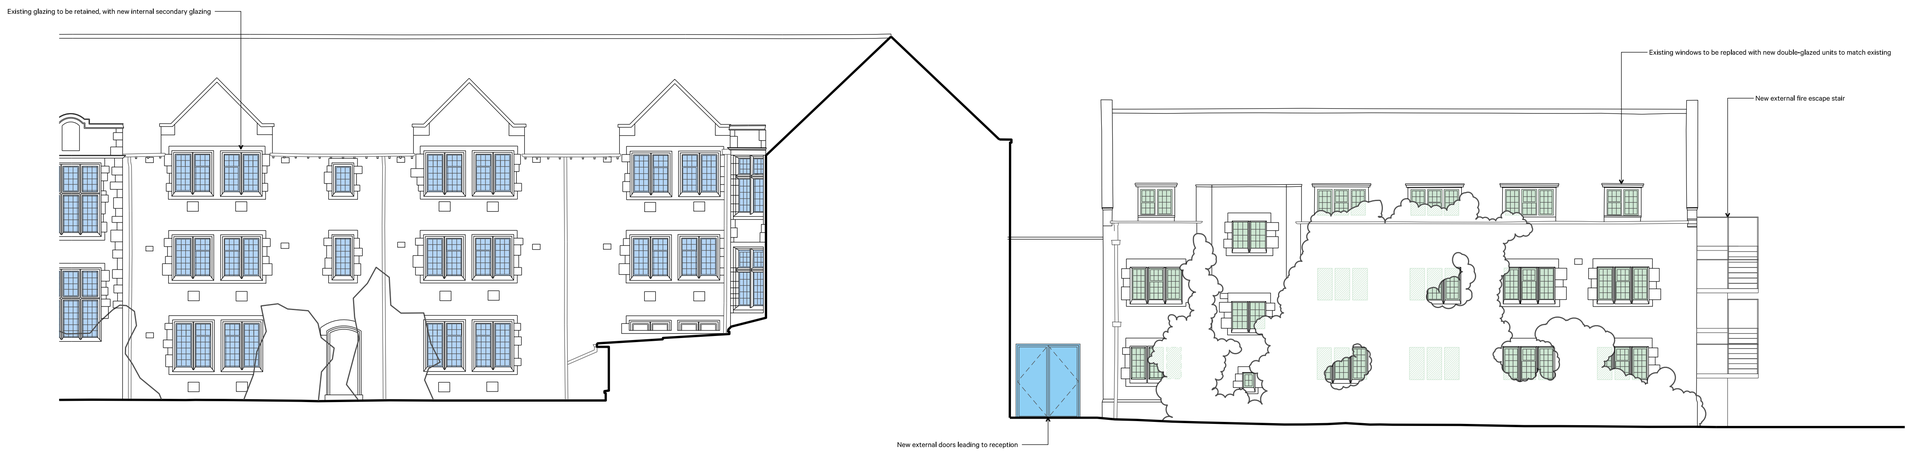


S South Elevation
1:100@A1

0 1 2 3 4 5 10

**Notes:**

**Annotation Key**

- New single-storey visitor entrance extension
- Proposed aluminium framed glazed windows/doors
- Existing glazing to be retained, with new internal secondary glazing
- New timber framed windows/doors to match existing
- New metal framed double-glazed windows/doors to match existing

**Note:** Existing windows to be retained in current condition, where not shown.

**Revisions**

| Rev. | Date | Notes | Drawn | Checked |
|---|---|---|---|---|
| - | 07/04/2025 | Planning Application | JA | MO |

**Project:**
Community of the Resurrection, Mirfield

**Client**
Community of the Resurrection

**Drawing Title**
Proposed Elevations - Entrance Area - Sheet 2 of 2

**Scale**
1:100@A1

**Date**
April 2026

**Drawing No.**
AP-212

**Project No.**
**22024**

**Revision**
-

**Status**
PLANNING APPLICATION ISSUE

Unless indicated, this drawing is for information only.
Do not scale, use figured dimensions only.
All dimensions to be checked on site.
Report any discrepancies to materials.
Drawings to be read in conjunction with all relevant Architects', Services and Structural Engineers' drawings.

**ArkleBoyce.**

STUDIO 9
MATTHEW MURRAY HOUSE
97 WATER LANE,
LEEDS LS11 5QN

Telephone
+44(0)113 322 9491
Email
info@arkleboyce.co.uk

www.arkleboyce.co.uk

Copyright ArkleBoyce architects Ltd.