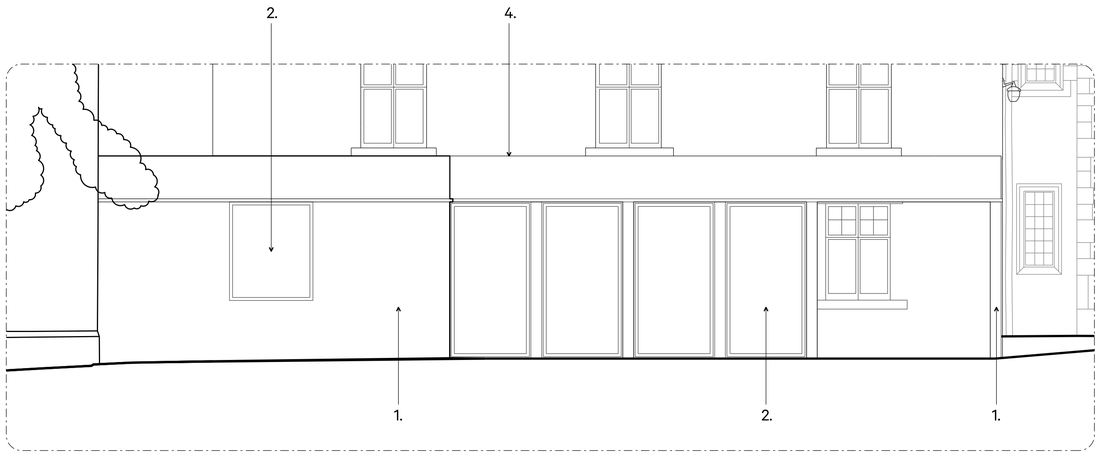

01 Proposed West Elevation

1:50 @ A1

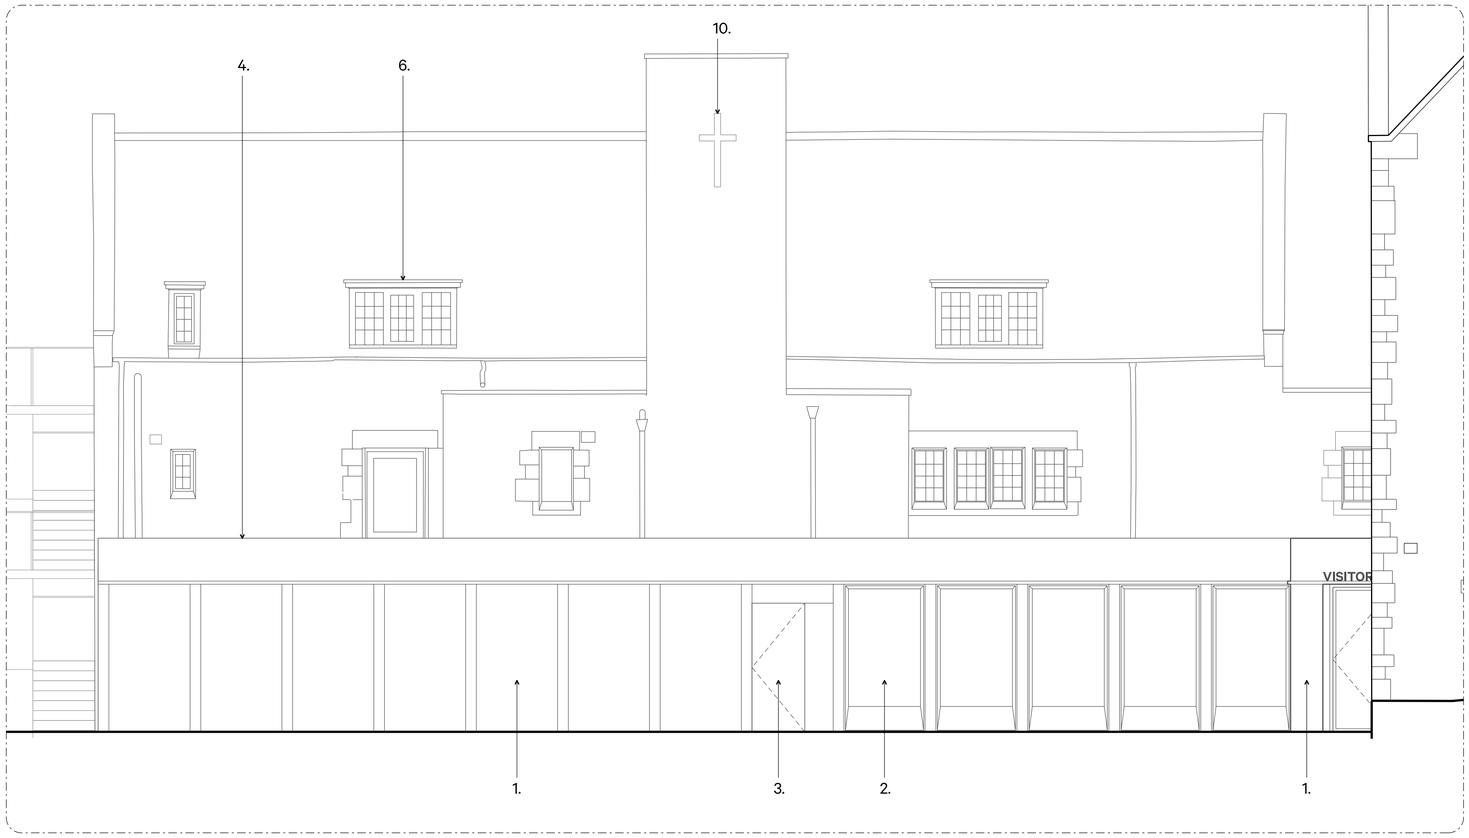

02 Proposed North Elevation

1:50 @ A1

0 1 2 3 4 5m

Copyright ArkleBoyce architects Ltd.

Notes:

Materials Key:

1	Pre-cast stone
2	Aluminium framed, glazed window(s)
3	Solid panel timber entrance door
4	Single-ply membrane roof
5	Timber framed casement window(s) to match existing
6	Leadwork dormer
7	Black timber cladding
8	Slate roof tiles
9	Metal railings & gates
10	Signage
11	Aluminium rainwater goods

Revisions

Rev.	Date	Notes	Drawn	Checked
*	07.04.2026	Planning Application	NA	MD

Project:
Community of the Resurrection, Mirfield

Client
Community of the Resurrection

Drawing Title
Proposed Elevations - Visitor Entrance

Scale
1:50@A1

Date
April 2026

Drawing No.
AP-231

Project No.
22024

Revision
*

Status
PLANNING APPLICATION ISSUE

Unless indicated, this drawing is for information only.
Do not scale, use figured dimensions only.
All dimensions to be checked on site.
Drawing subject to statutory approvals.
This drawing is to be read in conjunction with all relevant Architects', Services and Structural Engineers' drawings.

ArkleBoyce.

STUDIO 9
MATTHEW MURRAY HOUSE
97 WATER LANE,
LEEDS LS11 5QN

Telephone
+44(0)113 322 9491
Email
info@arkleboyce.co.uk

www.arkleboyce.co.uk