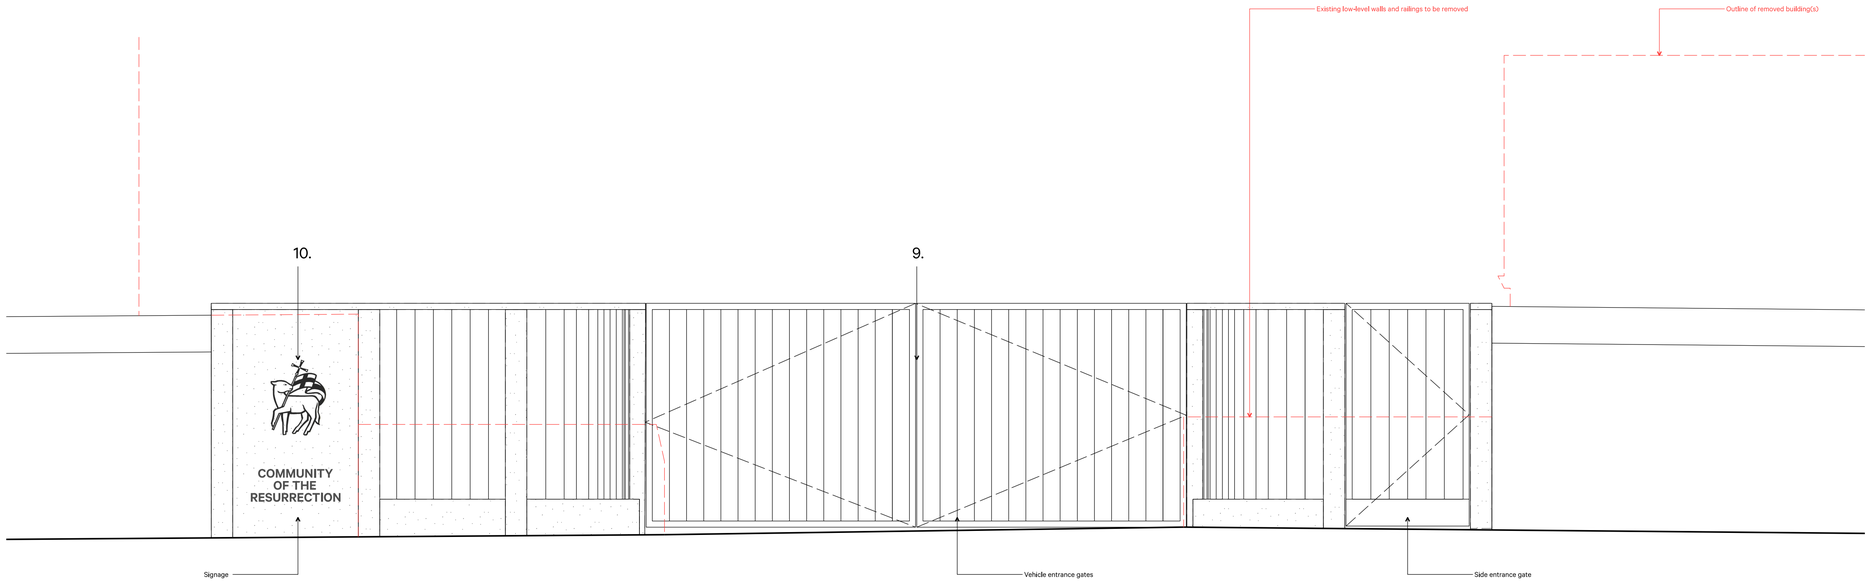

01

Proposed Entrance Gates Elevation

1:25@A1

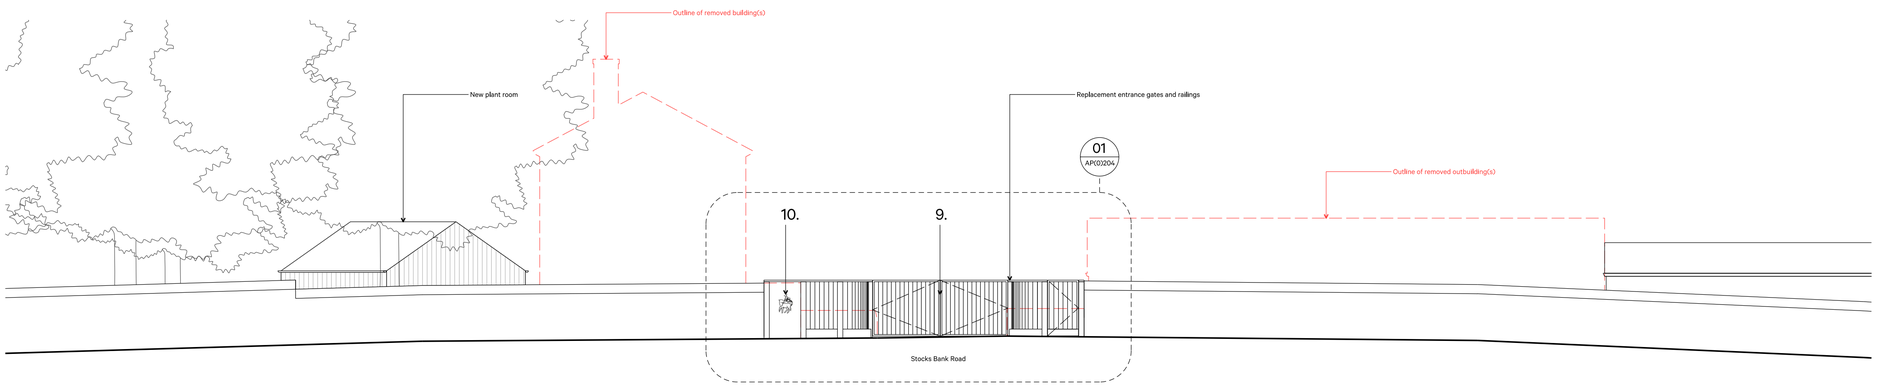

02

Proposed Street Elevation

1:100@A1

0 1 2 3 4 5 10

Notes:

Materials Key:

1	Pre-cast stone
2	Aluminium framed, glazed window(s)
3	Solid panel timber entrance door
4	Single-ply membrane roof
5	Timber framed casement window(s) to match existing
6	Leadwork dormer
7	Black timber cladding
8	Slate roof tiles
9	Metal railings & gates
10	Signage
11	Aluminium rainwater goods

Revisions

Rev.	Date	Notes	Drawn	Checked
-	07.04.2026	Planning Application	JA	MD

Project:
Community of the Resurrection, Mirfield

Client
Community of the Resurrection

Drawing Title
Proposed Street Elevation

Scale
1:100@A1/ 1:25@A1

Date
April 2026

Drawing No.
AP-221

Project No.
22024

Revision
-

Status

Unless indicated, this drawing is for information only.
Do not scale from this drawing, use figured dimensions only.
All dimensions to be checked on site.
Drawing subject to statutory approvals.
Drawings to be read in conjunction with all relevant Architects', Services and Structural Engineers' drawings.

ArkleBoyce.

STUDIO 3
THE OLD SCHOOL OF MURRAY HOUSE
57 WATERLANE,
LEEDS LS11 5QN

Telephone:
+44 (0)113 322 9491
Email:
info@arkleboyce.co.uk

www.arkleboyce.co.uk

Copyright ArkleBoyce architects Ltd.