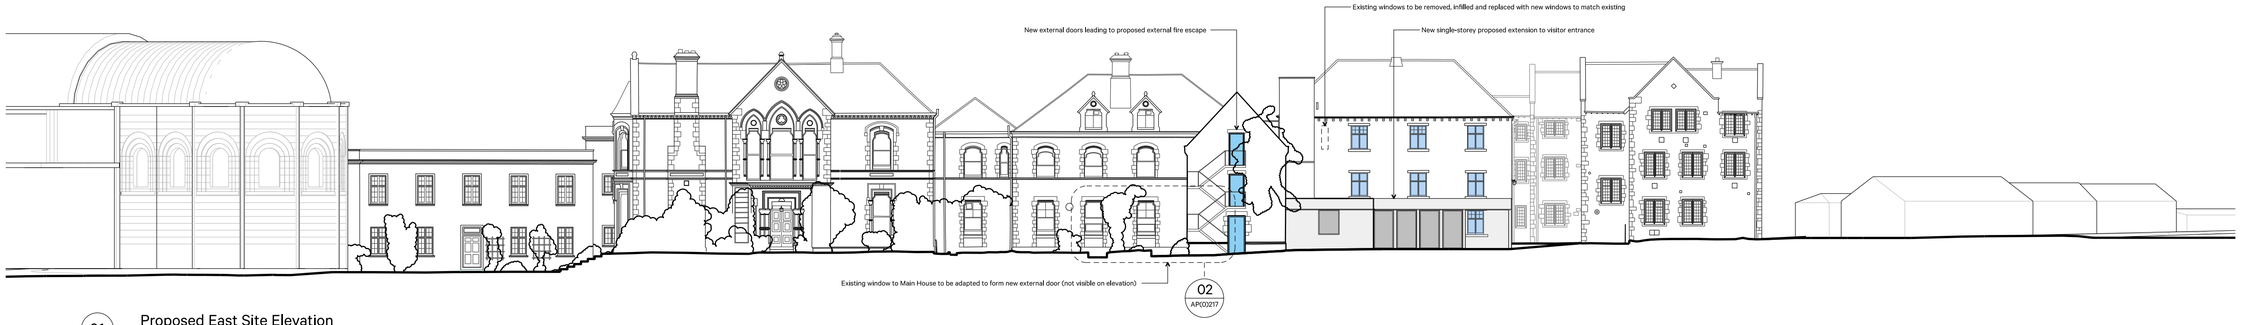

01 Proposed East Site Elevation
1:200 @ A1

02 Proposed West Site Elevation
1:200 @ A1

03 Proposed North Site Elevation
1:200 @ A1

05 Proposed Retreat House Elevation
1:200 @ A1

04 Proposed South Site Elevation
1:200 @ A1

06 Proposed Courtyard Elevation
1:200 @ A1

0 1 2 3 4 5 10

Notes:

Annotation Key

- New single-storey visitor entrance extension
- Proposed aluminium framed glazed windows/doors
- Existing glazing to be retained, with new internal secondary glazing
- New timber framed windows/doors to match existing
- New metal framed double-glazed windows/doors to match existing

Note: Existing windows to be retained in current condition, where not shown.

Revisions

Rev.	Date	Notes	Drawn	Checked
-	07.04.2026	Planning Application	JA	MD

Project:
Community of the Resurrection, Mirfield

Client
Community of the Resurrection

Drawing Title
Proposed Site Elevations

Scale
1:200@A1

Date
April 2026

Drawing No.
AP-210

Project No.
22024

Revision
-

Status
PLANNING APPLICATION ISSUE

Unless indicated, this drawing is for information only.
Do not scale, use figured dimensions only.
All dimensions to be checked on site.
Drawing subject to statutory approvals.
Drawings to be read in conjunction with all relevant Architects', Services and Structural Engineers' drawings.

ArkleBoyce.

STUDIO 9
MATTHEW MURRAY HOUSE
17 WATER LANE,
LEEDS LS11 5QN

Telephone
+44(0)113 322 9491
Email
info@arkleboyce.co.uk

www.arkleboyce.co.uk

Copyright ArkleBoyce architects Ltd.