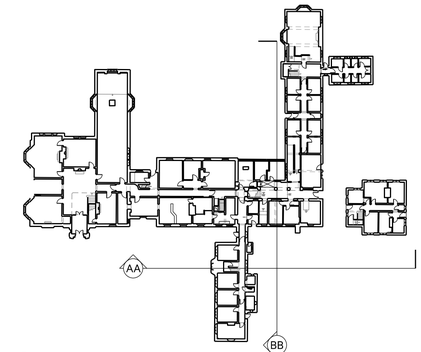

01 Key Plan
NTS

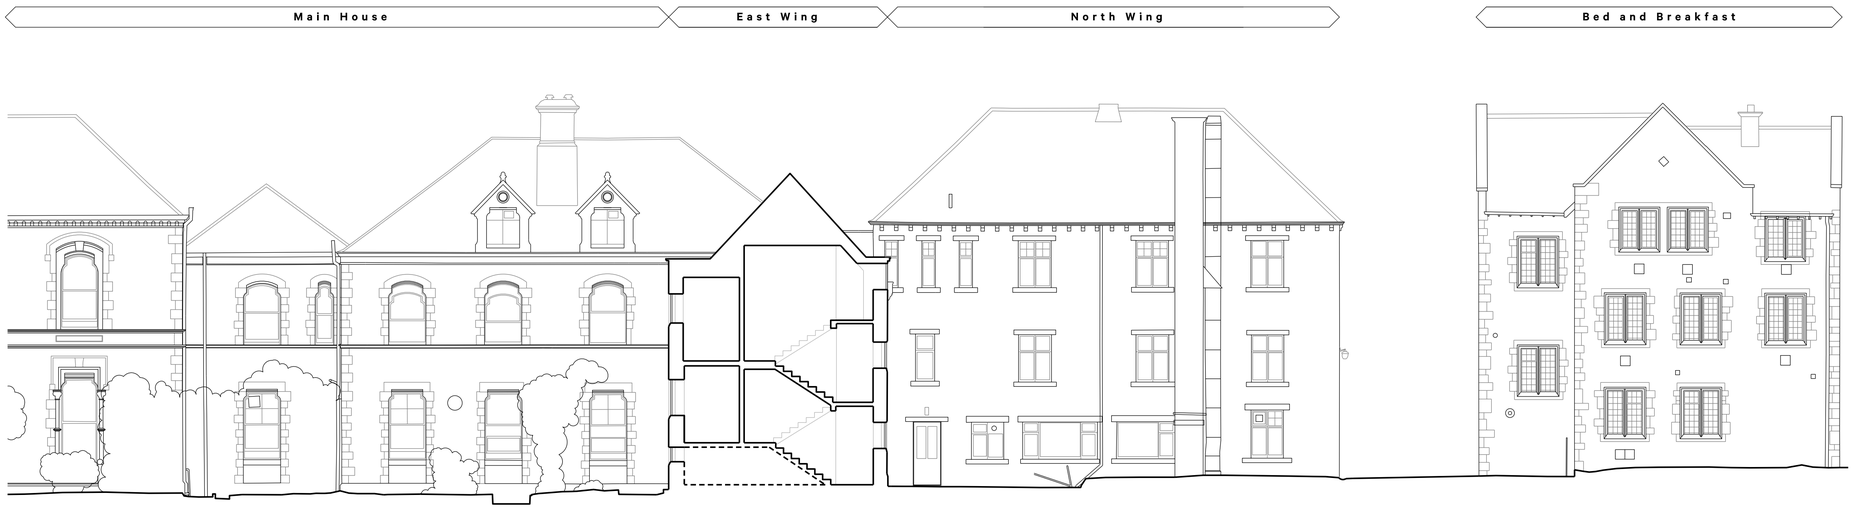

AA Section AA
1:100@A1

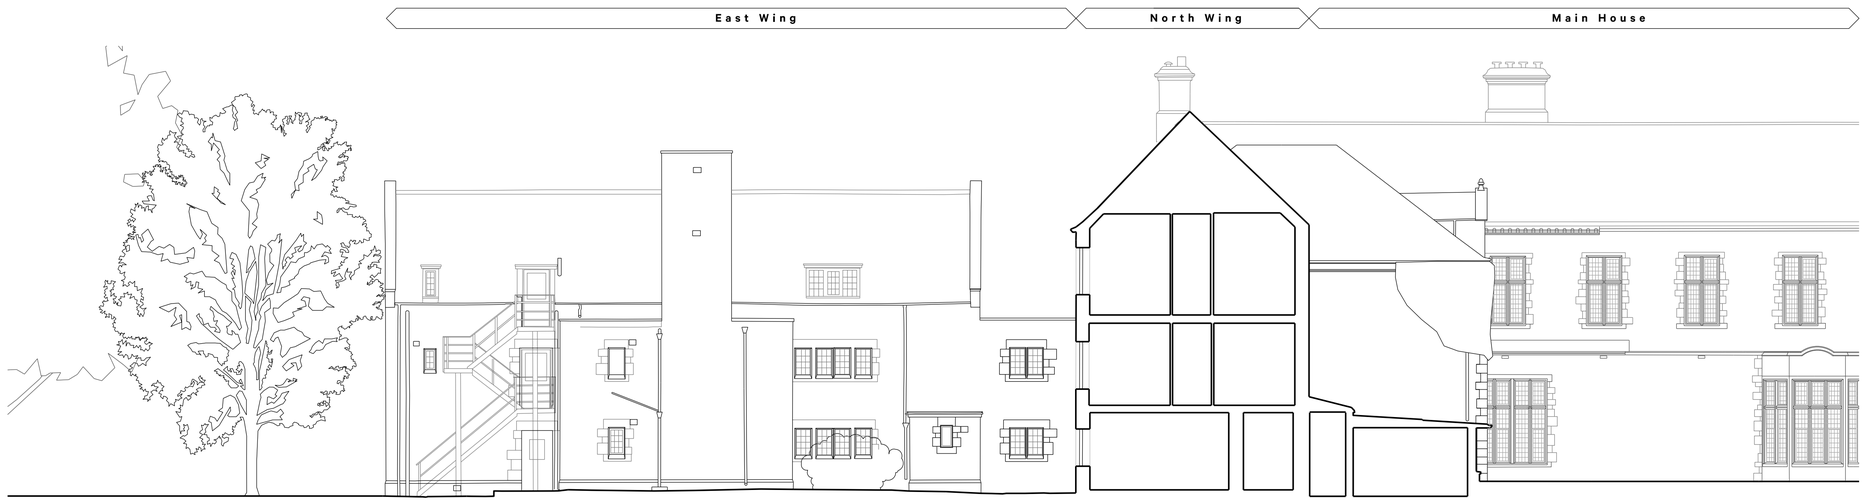

BB Section BB
1:100@A1

0 1 2 3 4 5 10

Notes:

Revisions

Rev.	Date	Notes	Drawn	Checked
-	07/04/2026	Planning Application Issue	JA	MD

Project:
Community of the Resurrection, Mirfield

Client
Community of the Resurrection

Drawing Title
Existing Sections - Entrance Area

Scale
1:100@A1

Date
April 2026

Drawing No.
AP-203

Project No.
22024

Revision
-

Status
PLANNING APPLICATION ISSUE

Unless indicated, this drawing is for information only.
Do not scale, use figured dimensions only.
All dimensions to be checked on site.
All errors to be reported before proceeding.
Drawing to be read in conjunction with all relevant Architects', Services and Structural Engineers' drawings.

ArkleBoyce.

STUDIO 9
MATTHEW MURRAY HOUSE
97 WATER LANE,
LEEDS LS11 5QN

Telephone
+44(0)113 322 9491
Email
info@arkleboyce.co.uk

www.arkleboyce.co.uk

Copyright ArkleBoyce architects Ltd.